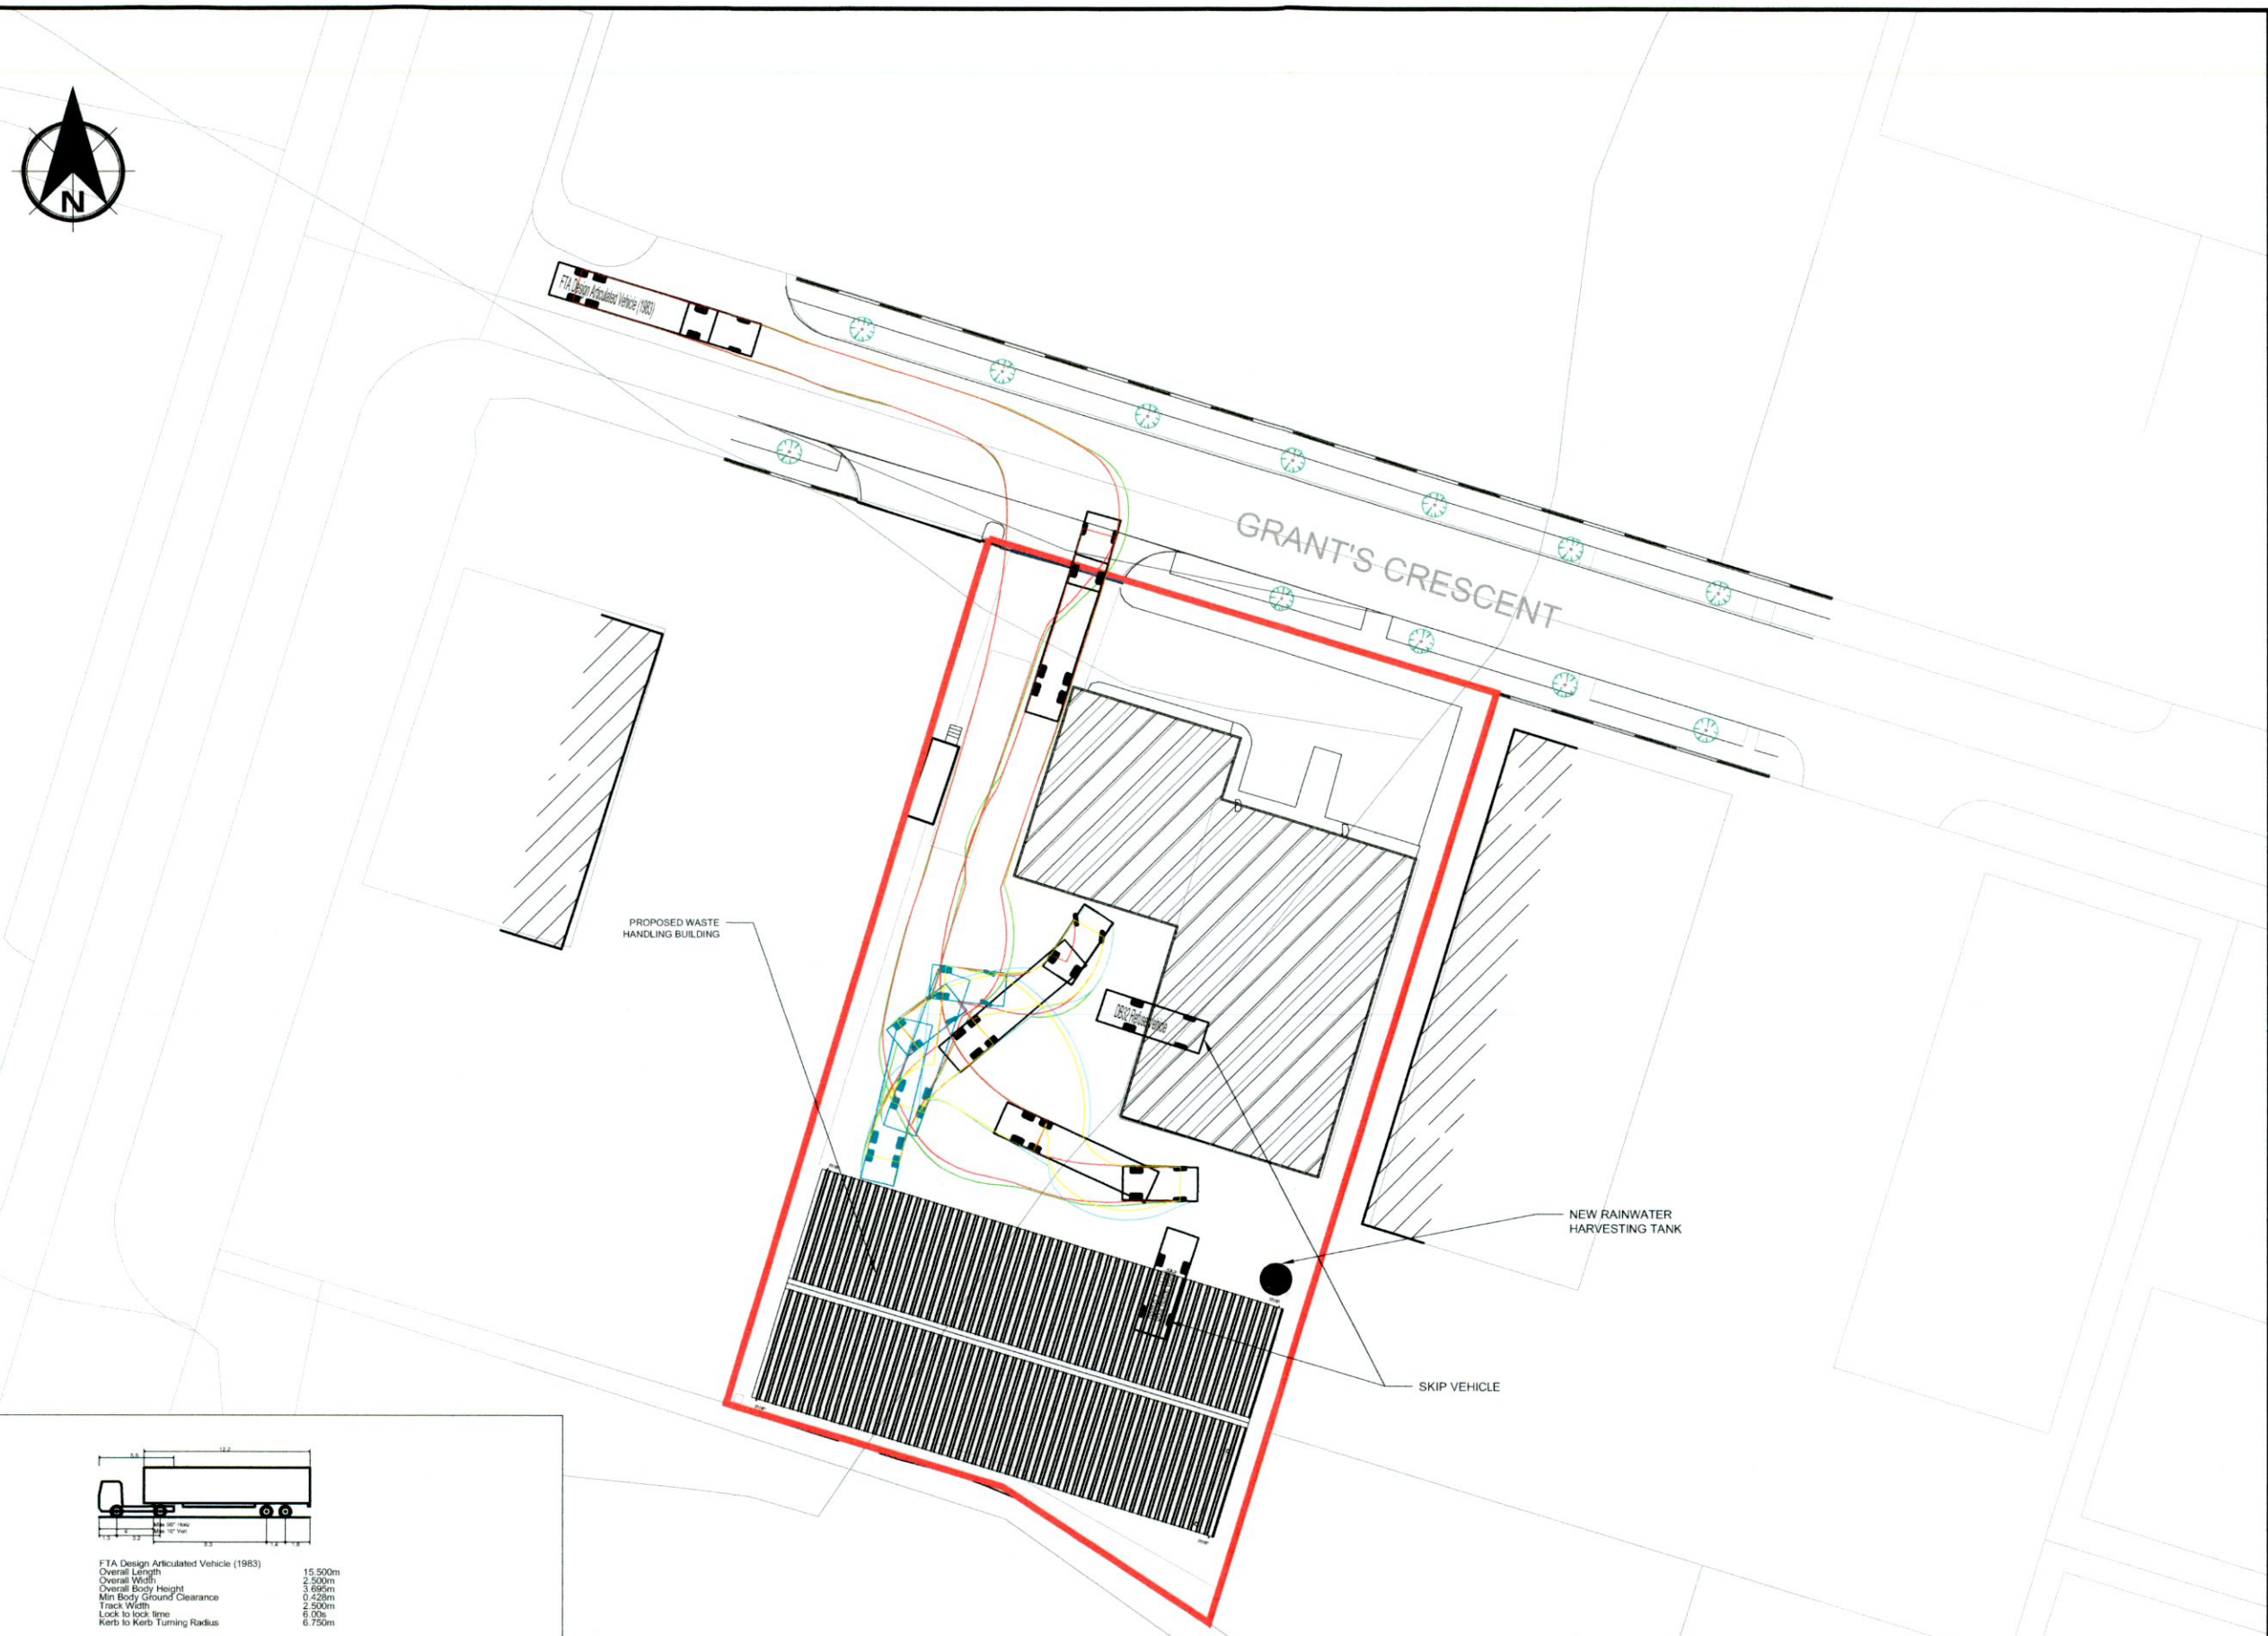

FTA Design Articulated Vehicle (1983)

Overall Length	15.500m
Overall Width	2.500m
Overall Body Height	3.695m
Min Body Ground Clearance	0.428m
Track Width	2.500m
Lock to lock time	6.00s
Kerb to Kerb Turning Radius	6.750m

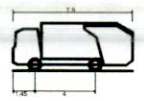

DB32 Refuse Vehicle

Overall Length	7.900m
Overall Width	2.400m
Overall Body Height	3.183m
Min Body Ground Clearance	0.388m
Max Track Width	2.400m
Lock to lock time	6.00s
Kerb to Kerb Turning Radius	9.625m

1:500 0 25m 50m

Includes Ordnance Survey Ireland data reproduced under OSi Licence number 03/22
Unauthorised reproduction nfringes Ordnance Survey Ireland and Government of Ireland copyright. © Ordnance Survey Ireland, 2022

NOTES

1. DO NOT SCALE FROM THIS DRAWING MANUALILY OR ELECTRONICALLY.
2. THIS DRAWING IS TO BE READ IN CONJUNCTION WITH ALL OTHER RELEVANT PROJECT INFORMATION.
3. ALL DATUM LEVELS ARE IN METRES WITH REFERENCE TO ORDNANCE SURVEY DATUM AND DIMENSIONS ARE IN MILLIMETRES UNLESS OTHERWISE STATED.
4. 1 no. ARTIC VEHICLE AND 2 no. SKIP LORRIES ONSITE AT A TIME TO AVOID QUEUE AT SITE ENTRANCE OR ON-STREET PARKING.

LEGEND:

- PLANNING BOUNDARY
- WHEEL TRACK - FORWARD
- BODY TRACK - FORWARD
- WHEEL TRACK - REVERSE
- BODY TRACK - REVERSE

CENTRE POINT COORDINATES:

X,Y= 701871.0035,728789.894

REFERENCE INDEX:

MAP SERIES | OS MAP SHEETS
1:2,500 | 3388-A
1:2,500 | 3388-B

Rev	Date	Amendment Details	Dr'n	Chk'	App'
C01	08/07/22	FOR PLANNING	AD	TO'S	ME
P01	29/06/22	FOR REVIEW/COMMENT	AD	TO'S	ME

This drawing should not be relied on or used in ccumstances other than those r for which it was originally prepared and for which Sweco Ireland Limited was commissioned. Sweco Ireland Limited accepts no responsibility for this drawing to any prty other than the person by whom it was commissioned. Any party which breaches the provsions of this disclaimer shall indemnify Sweco Ireland Limited for all loss or damage arising therefrom.
COPYRIGHT © Sweco 2022

Sweco
Glandore
3rd Floor City Quarter
Lapps Quay
Cork, Ireland
T12 Y3ET
Tel: +353 (0)21 206 3920
Web: www.sweco.ie

SWECO

Client
PADRAIG THORNTON WASTE DISPOSAL LTD.
t/a THORNTON'S RECYCLING

Project Title
WASTE RECOVERY FACILITY AT UNIT 518B,
GRANTS CRESCENT,
GREENOGUE BUSINESS PARK,
RATHCOOLE, CO. DUBLIN

Drawing Title
AUTOTRACK ANALYSIS

Purpose Of Issue
FOR PLANNING

Status	Status Description		
A2	AUTHORISED AS STAGE 2 COMPLETE		
Designed	Drawn	Checked	Approved
TO'S	AD	TO'S	ME
Sheet Size	Scale	SWECO Ref	Revision
A3	1:500	66500234	C01

Drawing Number
66500234-SWE-XX-XX-D-C-1012

P:\6527\66500234_Thorntons_Greenogue_EIA\000\04 Deliverables Management\Drawings\Working\Drawing\ 66500234-SWE-XX-X X-D-C-1012.dwg