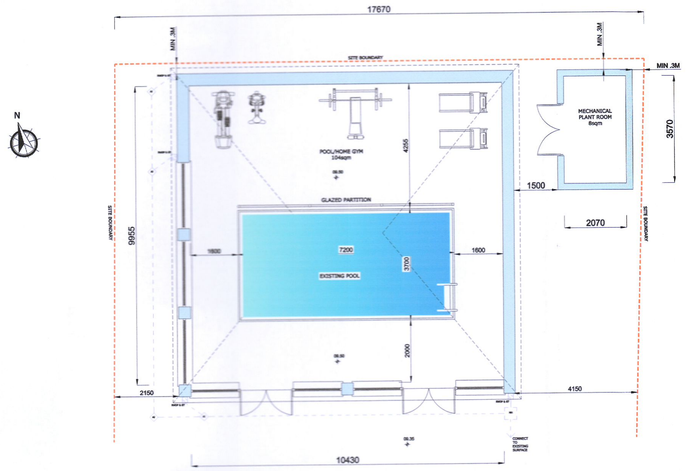

PROPOSED POOL ROOM/HOME GYM TO REAR GARDEN

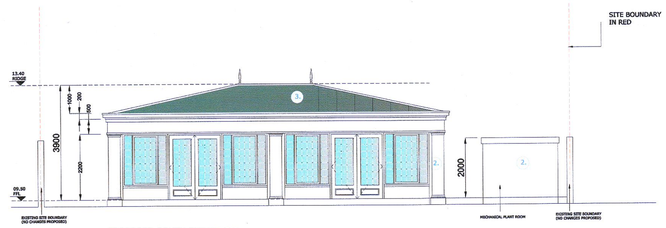

PROPOSED SOUTH ELEVATION

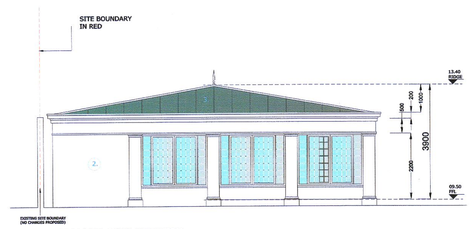

PROPOSED WEST ELEVATION

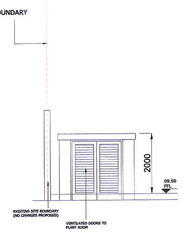

MECHANICAL PLANT ROOM ELEVATION

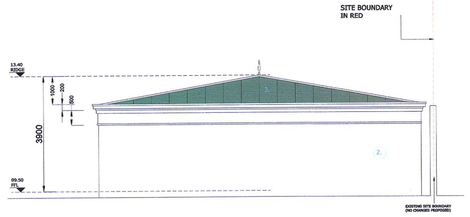

PROPOSED EAST ELEVATION

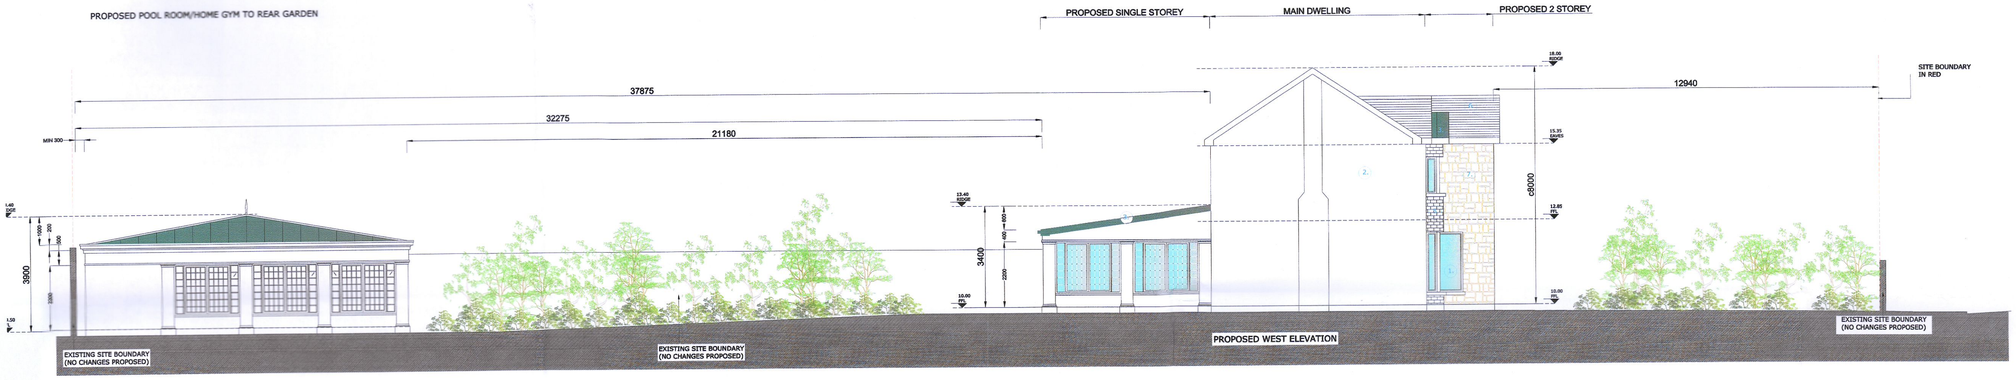

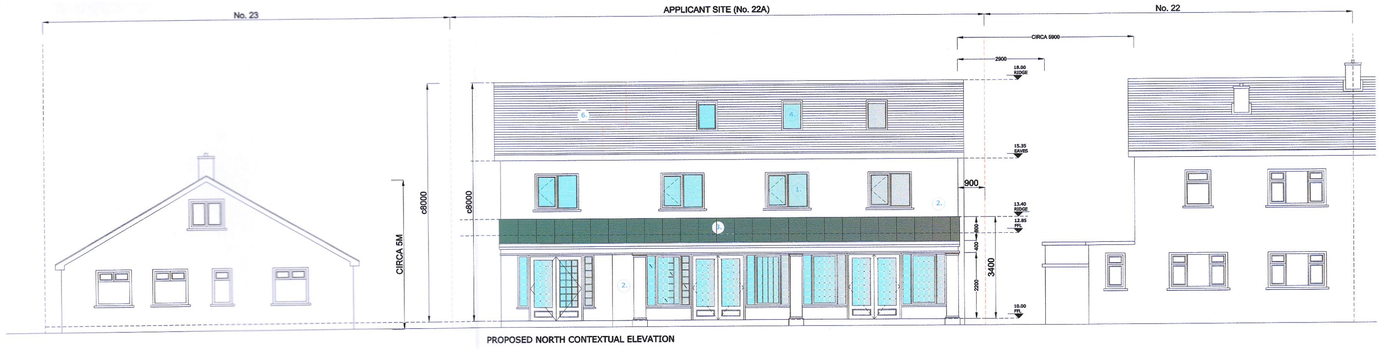

PROPOSED NORTH CONTEXTUAL ELEVATION

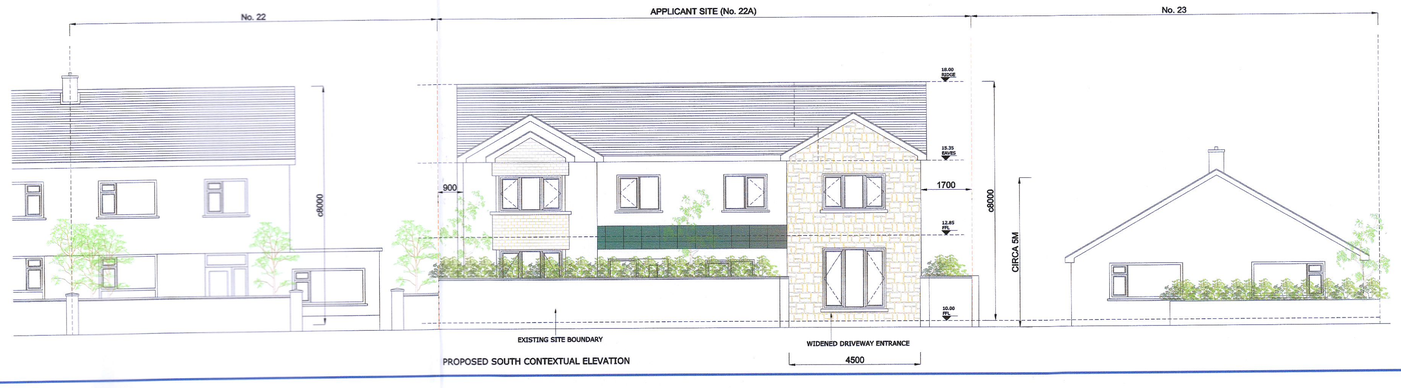

PROPOSED SOUTH CONTEXTUAL ELEVATION

FINISHES SCHEDULE AS PER ELEVATIONS

1. UPVC FRAMED THERMALLY BROKEN GLAZED UNITS INCORPORATING OPENING SECTIONS AND PERMAVENTS
2. PAINTED RENDER FINISH.
3. STANDING SEAM ROOF FINISH.
4. VELUX ROOF LIGHTS.
5. SELECTED BRICKWORK.
6. GREY/BLACK CONCRETE TILE ROOF.
7. SELECTED STONE CLADDING TO FACADE

Notes:

1. FOR PLANNING ONLY
2. WORK TO FIGURED DIMENSIONS ONLY.
3. THIS DRAWING IS TO BE READ IN CONJUNCTION WITH ALL RELEVANT ENGINEER'S DRAWINGS AND SPECIFICATIONS.

REV:	DESCRIPTION:	BY:	DATE:

STATUS: FOR PLANNING ONLY

CLIENT: Mr DUMITRU CEPOI

ARCHITECT: FABERLOUS DESIGN LTD
SUITE 21, 20 HARCOURT STREET
DUBLIN 2
01 437 2307

SITE: 22A MAIN ROAD
TALLAGHT, DUBLIN 24

TITLE: EXISTING/PROPOSED PLANS, ELEVATIONS & SECTIONS

SCALE AT A1:	DATE:	DRAWN:	CHECKED:
1:100	11-08-22	JM	JM
PROJECT NO: 250522	DRAWING NO: A1/P3		REVISION: A