© No dimensions to be scaled from this drawing.All dimensions to be checked by the contractor on site, any errors or discrepancies to be reported to the Architects.

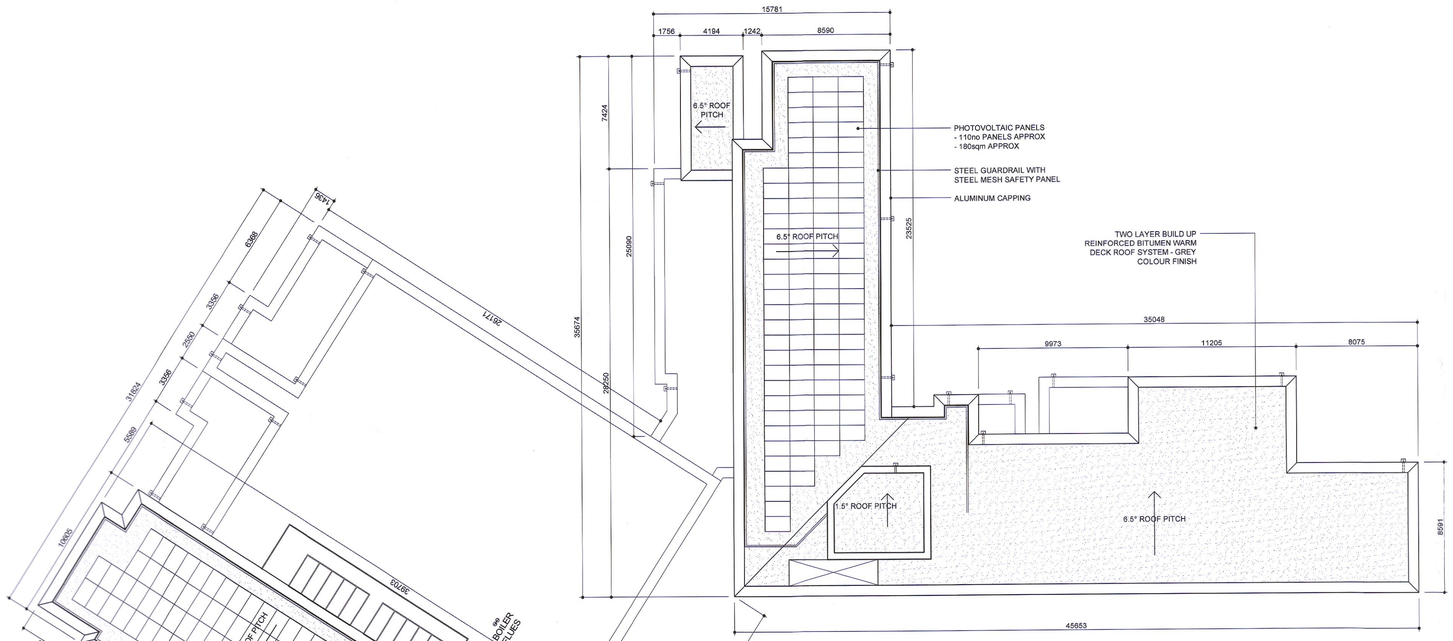

GAELSCOIL NA CAMÓIGE

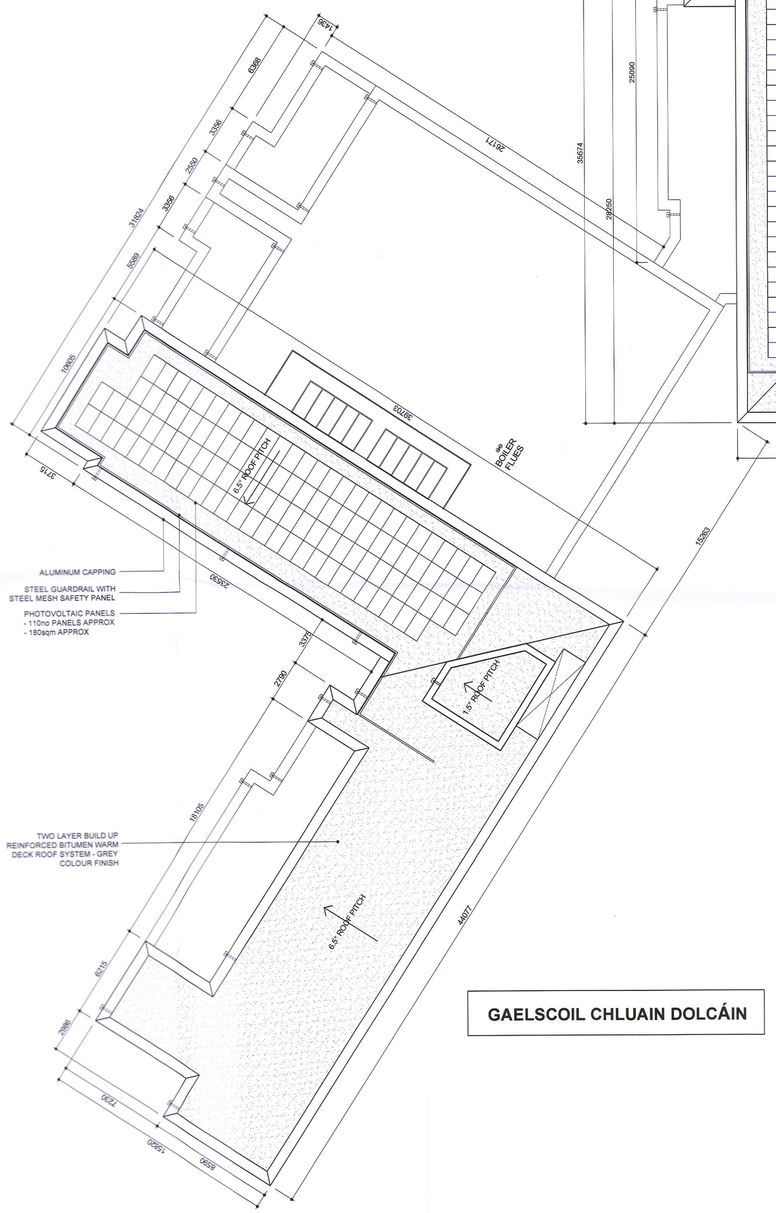

GAELSCOIL CHLUAIN DOLCÁIN

SCALE BAR
0m 2m 4m 6m 8m 10m 15m 20m 25m

DRAWING STATUS: PLANNING APPLICATION

NEWENHAM MULLIGAN & ASSOCIATES ARCHITECTS 11/12 BAGGOT COURT, DUBLIN 2 * TELEPHONE 01 6767400 * FACSIMILE 01 6767280 * E-MAIL info@nma.ie N M A	job: Gaelscoil na Camóige agus Gaelscoil Chluain Dolcáin client: Dublin+Dún Laoghaire Education+Training Board description: PROPOSED ROOF PLAN	date	NOV. 2018
		drawn	RS / FB
		scale	1:200 @ A1
		checked	NW
		job no.	7234 - CLON
		dwg. no.	P104
		rev.	-

Location