(C) No dimensions to be scaled from this drawing.All dimensions to be checked by the contractor on site, any errors or discrepancies to be reported to the Architects.

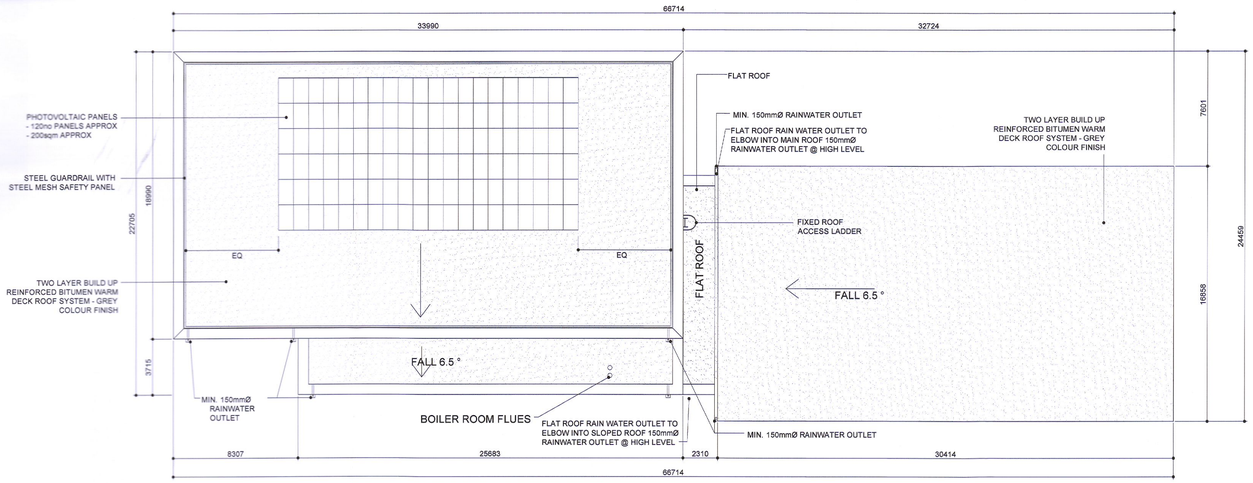

01 P105 SPORTS HALL ROOF PLAN
SCALE: 1:200 @ A1

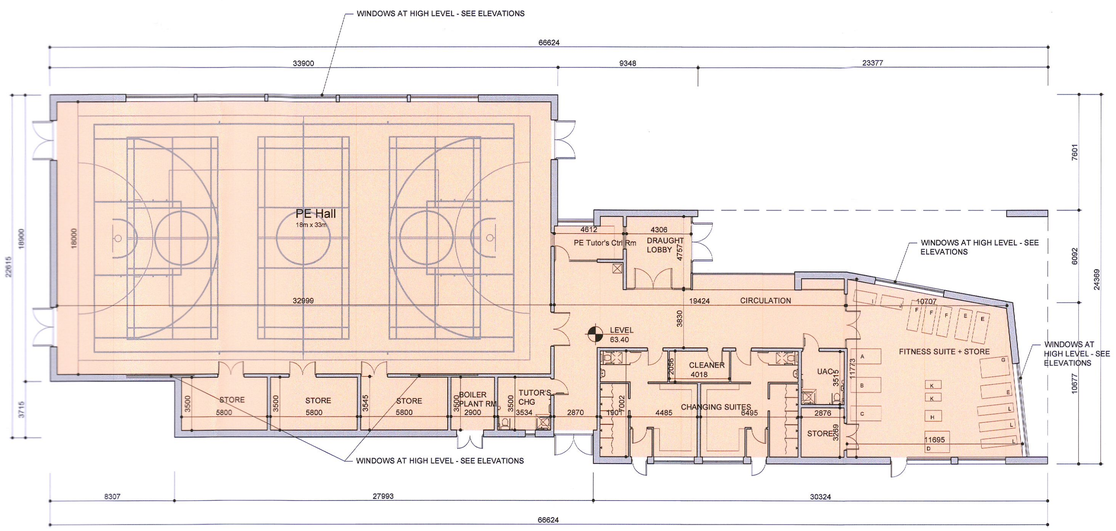

02 P105 SPORTS HALL GROUND FLOOR PLAN
SCALE: 1:200 @ A1

SCALE BAR
0m 2m 4m 6m 8m 10m 15m 20m 25m

N SW

DRAWING STATUS: PLANNING APPLICATION

NEWENHAM MULLIGAN & ASSOCIATES	job	Gaelscoil na Camóige agus Gaelscoil Chluain Dolcáin	date	NOV. 2018
			drawn	NW / RS / EOC
	client	Dublin+Dún Laoghaire Education+Training Board	scale	1:200 @ A1
			checked	NW
ARCHITECTS 11/12 BAGGOT COURT, DUBLIN 2 * TELEPHONE 01 6767400 * FACSIMILE 01 6767280 * E-MAIL info@nma.ie N M A	description	PROPOSED PE HALL GROUND FLOOR & ROOF PLANS	job no.	7234 - CLON
			dwg. no.	P105
			rev.	-

Location