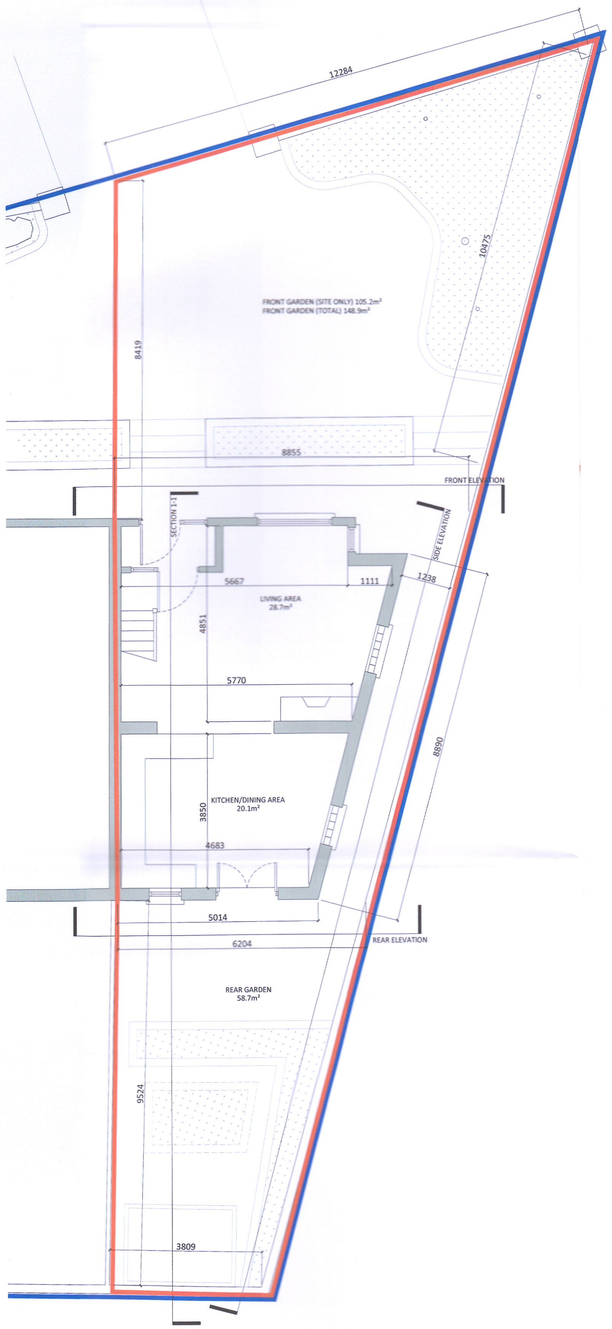

1 Existing Site Plan
scale 1:75 @ A1

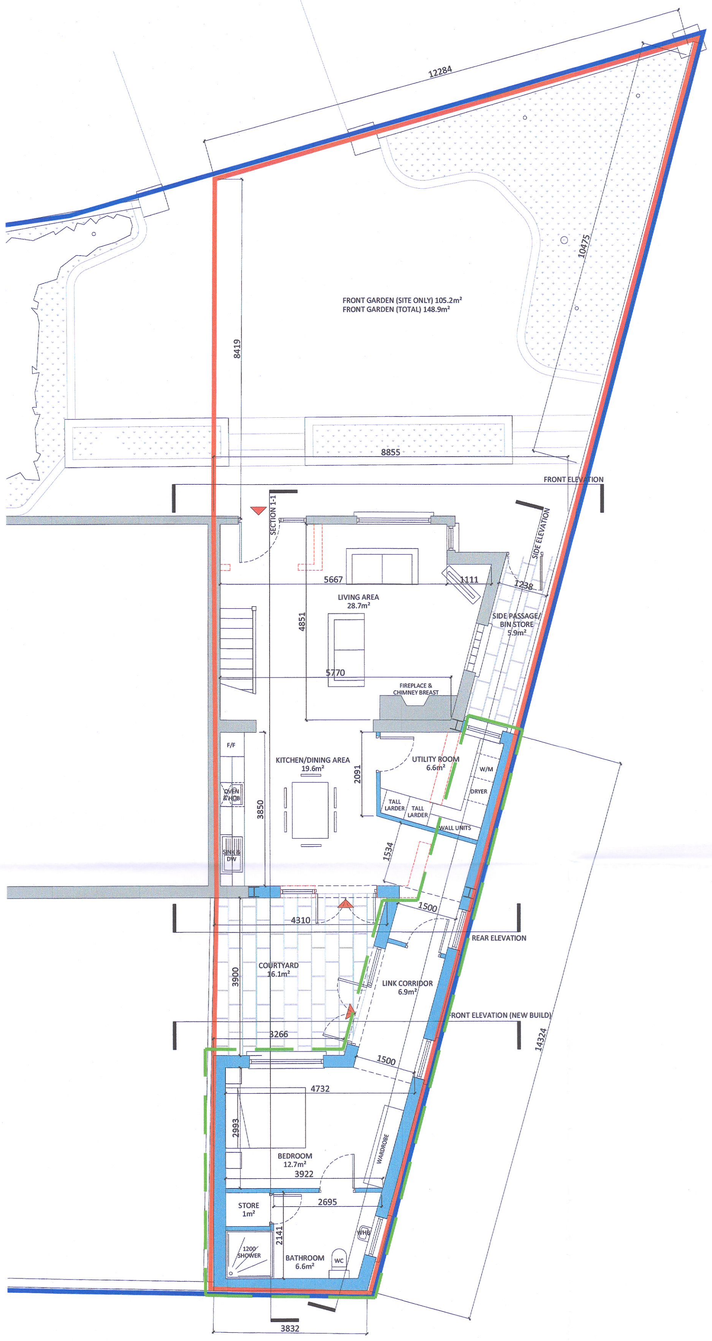

2 Proposed Site Plan
scale 1:75 @ A1

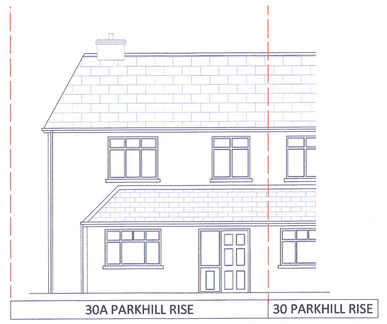

3 Front Elevation (No Proposed Changes)
scale 1:100 @ A1

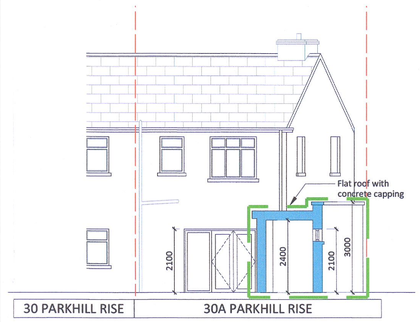

4 Proposed Rear Elevation
scale 1:100 @ A1

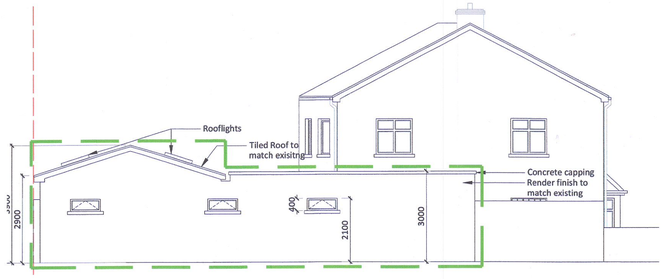

5 Proposed Side elevation (FromParkhill Road)
scale 1:100 @ A1

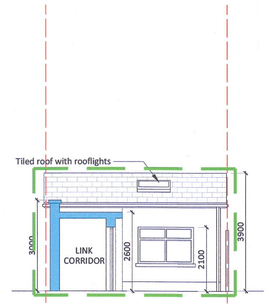

6 Proposed Front Elevation (New Build)
scale 1:100 @ A1

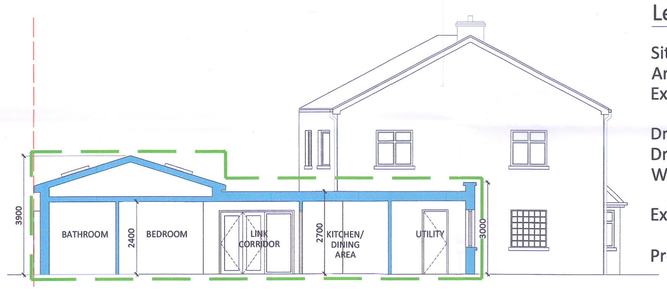

7 Proposed Side Elevation/Section
scale 1:100 @ A1

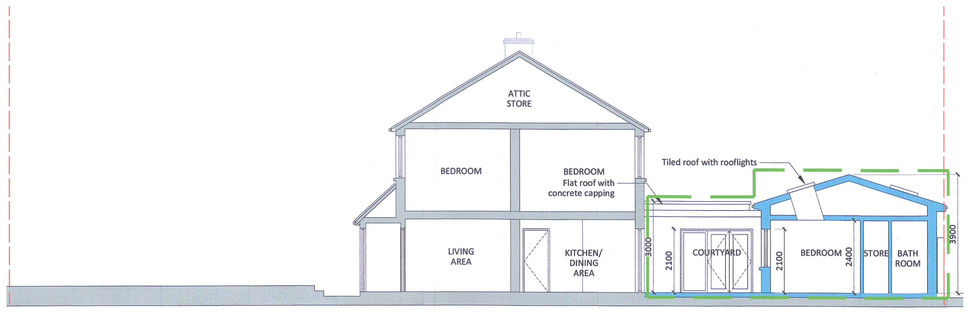

8 Proposed Section 1-1
scale 1:100 @ A1

Legend:

Site Boundary:
Area of Applicant Ownership:
Extent of Planning Application:

Drainage (Surface):
Drainage (Foul):
Water (Mains IW):

Existing Structure:

Proposed Structure:

Site Plans; Proposed Elevations & Sections

For Planning

NOTES :

FIGURED DIMENSIONS ONLY TO BE TAKEN FROM THIS DRAWING.
ALL DIMENSIONS TO BE CHECKED ON SITE PRIOR TO MANUFACTURE.
CONSULTANTS TO BE INFORMED IMMEDIATELY OF ANY DISCREPANCIES
BEFORE WORK PROCEEDS THIS DRAWING TO BE READ IN CONJUNCTION WITH
STRUCTURAL ENGINEERS, FIRE AND M&E DWGS. & SPECIFICATION
ALL WORK TO BE CARRIED OUT IN ACCORDANCE WITH THE CURRENT
BUILDING REGULATIONS AND THE SPECIFICATION

Revision Description	Date	Rev. No.	Issued by

Quinn Architectural Design Services
Planning Applications
Extension & Renovation
Presentation
Visualisation
Anthony Quinn
BSc. Hons Arch Tech
25 Elmcastle Green
Tallaght, Dublin 24
+353 858198266
aquinn.ads@gmail.com

Project No.:	2110	**Scale @ A1:**	varies
Project Lead:	--	**Date Printed:**	July 2021
Drawn By:	AQ	**Current Rev.:**	P01
Model No.:	L(01)		
Purpose:	Planning		

Project: Extension & Refurbishment
Location: 30A Parkhill Rise, Kilnamanagh, Tallaght
Client: M. Condren

Drawing Title: Site Plans; Proposed Elevations & Sections
Drawing No.: L_(01)_PA

Suitability - Checked By - Date