A0

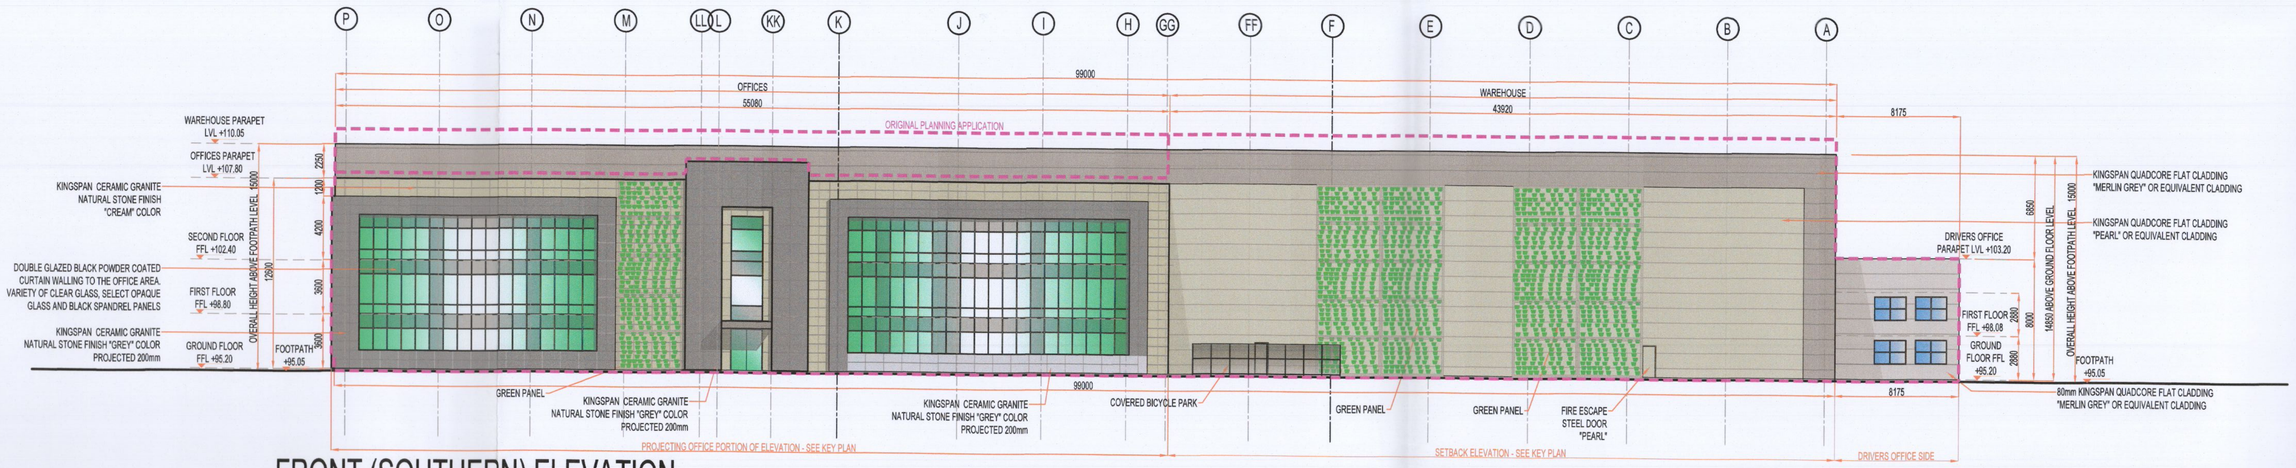

FRONT (SOUTHERN) ELEVATION

SCALE 1:200

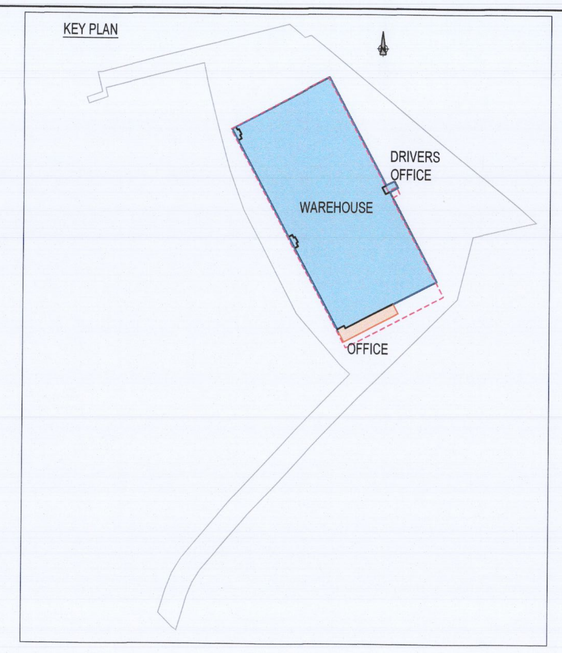

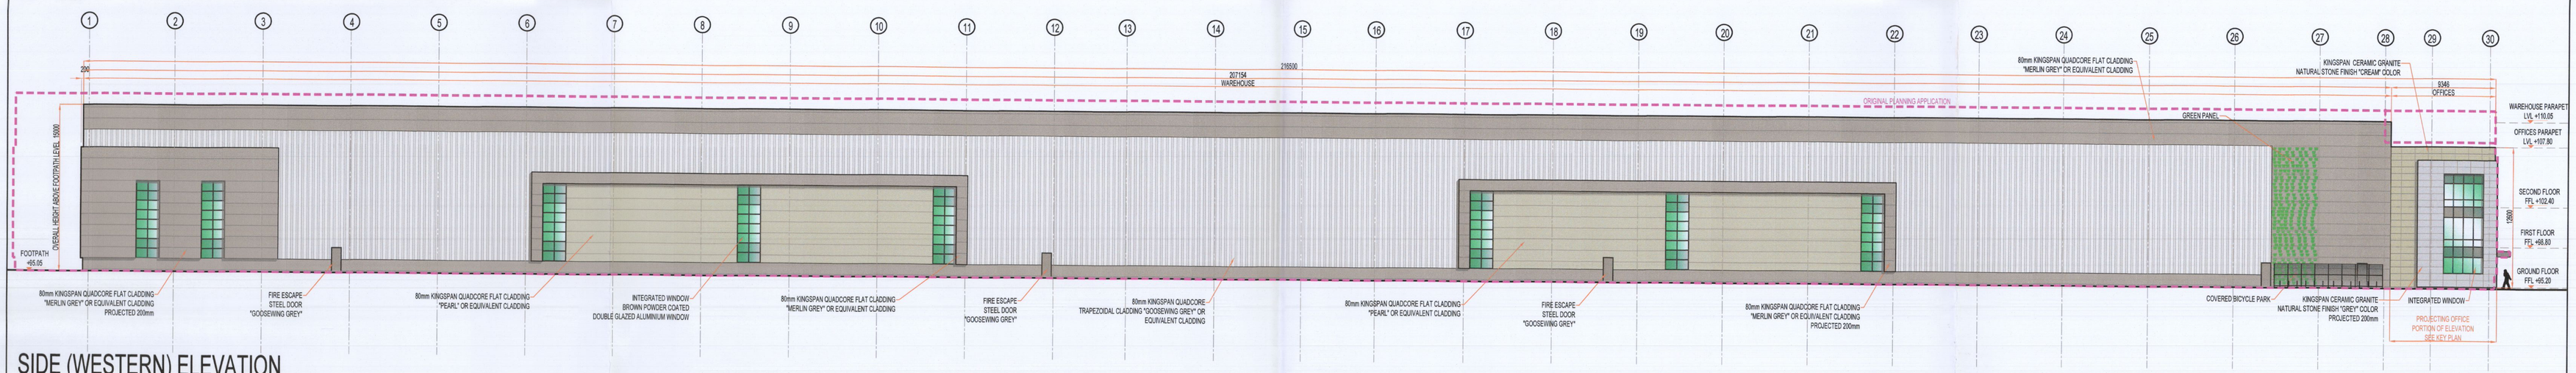

SIDE (WESTERN) ELEVATION

SCALE 1:200

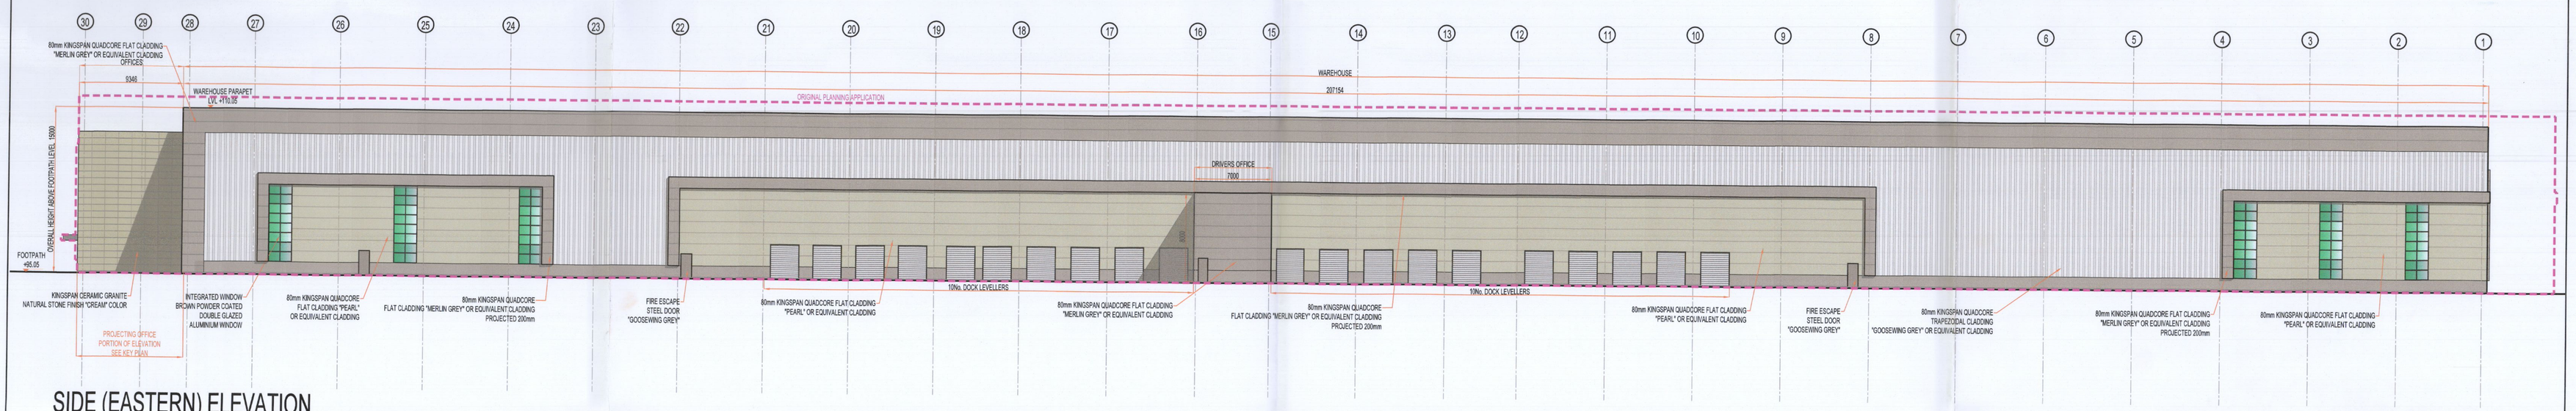

SIDE (EASTERN) ELEVATION

SCALE 1:200

REAR (NORTHERN) ELEVATION

SCALE 1:200

PERMITTED DRAWING
(PROVIDED FOR RECORD PURPOSES ONLY)
SDCC GRANTED REG. REF. SD21A/0140

Mark	Date	By	Chk	App	Revision
PL3	07-10-2021	TK	PK	PK	ISSUED FOR PLANNING ADDITIONAL INFORMATION
PL2	19-08-2021	TK	PK	PK	ISSUED FOR PLANNING ADDITIONAL INFORMATION
PL1	19-05-2021	TK	PK	PK	ISSUED FOR PLANNING

Drawing Status: PLANNING AI

Job Title: WAREHOUSE DEVELOPMENT AT SITE R, AERODROME BUS. PARK, COLLEGELAND, RATHCOOLE, CO. DUBLIN

Drawing Title: ELEVATIONS

Architect/Client: EXETER IRELAND PROPERTY IV C LIMITED

KAVANAGH BURKE
CONSULTING ENGINEERS
Tel: 01 - 450 0694
Fax: 01 - 428 4340
Email: pkavanagh@kavanaghburke.ie
Unit G3, Calmount Pk. Ballymount, Dublin 12.

By	Checked	Approved
TK	PK	PK

Scales: 1:200 | Date: OCTOBER 2021

Job No.	Drawing No.	Rev.
D1693	GA-A07	PL3