A0

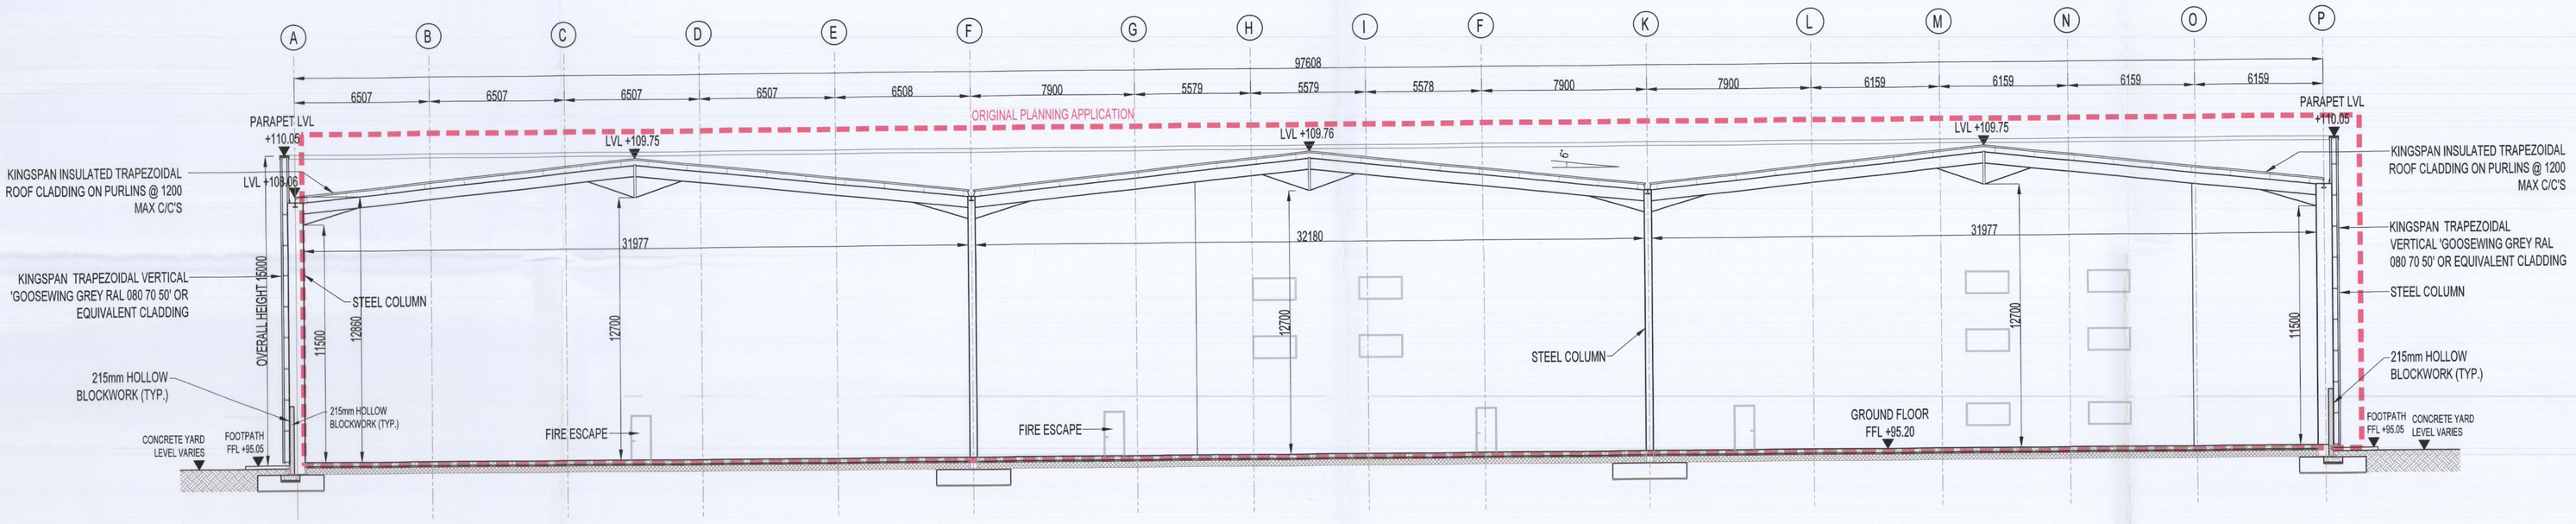

SECTION B-B
SCALE 1:125

PERMITTED DRAWING
(PROVIDED FOR RECORD PURPOSES ONLY)
SDCC GRANTED REG. REF. SD21A/0140

Mark	Date	By	Chk	App.	Revision
PL2	27-10-2021	TK	PK	PK	ISSUED FOR PLANNING ADDITIONAL INFORMATION
PL1	19-03-2021	TK	PK	PK	ISSUED FOR PLANNING

Drawing Status
PLANNING AI

Job Title
WAREHOUSE DEVELOPMENT AT SITE R,
JORDANSTOWN ROAD,
AERODROME BUSINESS PARK,
RATHCOOLE, CO. DUBLIN

Drawing Title
SECTION B-B

Architect/Client
EXETER IRELAND PROPERTY IV C LIMITED

KAVANAGH BURKE
CONSULTING ENGINEERS
Tel. 01 - 450 0694
Fax. 01 - 426 4340
Email: pkavanagh@kavanaghburke.ie
Unit G3, Calmount Pk.
Ballymount,
Dublin 12.

Drn	Checked	Approved
TK	PK	PK

Scales: 1:125 @A0 — Date: OCTOBER 2021

Job No.	Drawing No.	Rev.
D1693	GA-A06	PL2