SERVICES KEY

- EXISTING GRAVITY DRAINAGE - SURFACE
- RWP — EXISTING RAINWATER PIPE - SURFACE
- extg gulley — EXISTING SURFACE GULLEY - SURFACE
- EXISTING GRAVITY DRAIANGE - FOUL
- extg MH — EXISTING MANHOLE - FOUL

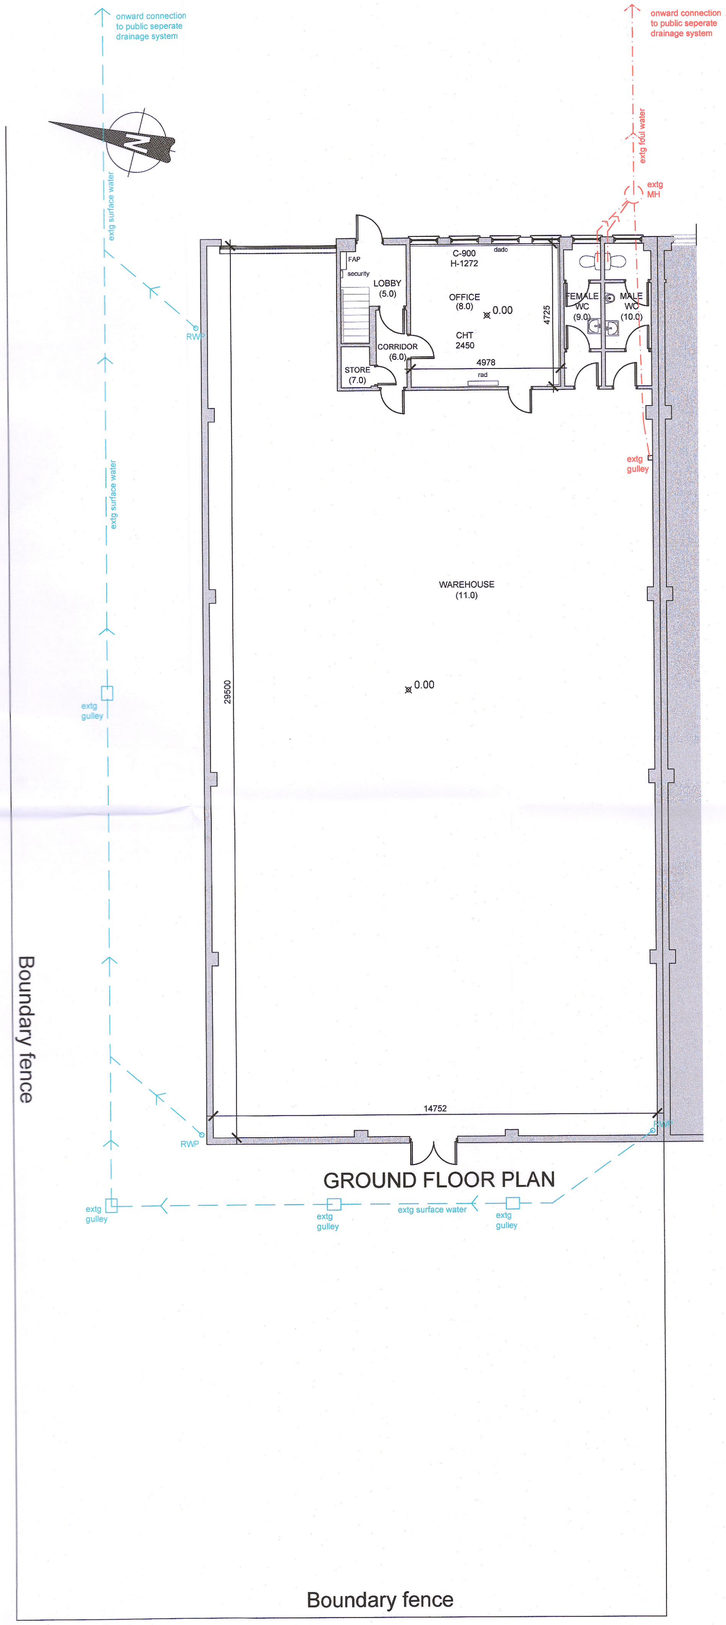

GROUND FLOOR PLAN

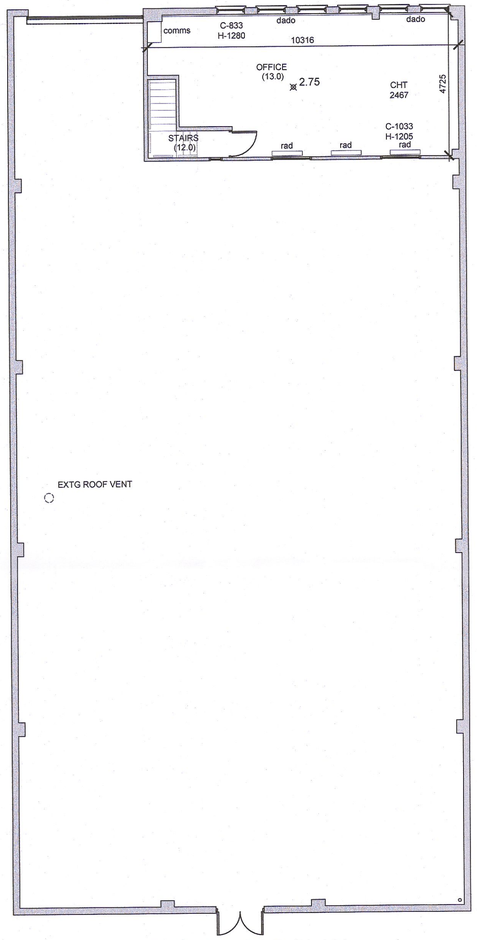

FIRST FLOOR PLAN

Ground Floor
Scale - A1 @ 1:100

First Floor
Scale - A1 @ 1:100

0 5 10m

logical

Real Estate Consulting

15 Herbert Place, Dublin 2, Ireland

E: info@logical.ie
W: www.logical.ie
T: 01 443 4155
M: 087 0505 986

SOCIETY OF CHARTERED SURVEYORS IRELAND

RICS the mark of property professionalism worldwide

No.	Description	Date
P1	ISSUED	25/03/2022
P2	ISSUED	11/04/2022
C1	PLANNING ISSUE	12/05/2022
C2	PLANNING ISSUE	18/05/2022
C3	PLANNING ISSUE	23/05/2022
C4	PLANNING ISSUE	25/07/2022

PLANNING DRAWINGS

Client: HOSTOSIX LIMITED

Property Address:

Unit 55 Broomhill
Industiral Estate Tallaght
Dublin 24

Drawing Name:
Existing Drawing Plans

Project Number:	2021/110L
Date:	18/07/2022
Drawn by:	R Burke
Checked by:	C Deery
Drawing No:	2021.110L.SV.001
Scale:	A1 @ 1:100