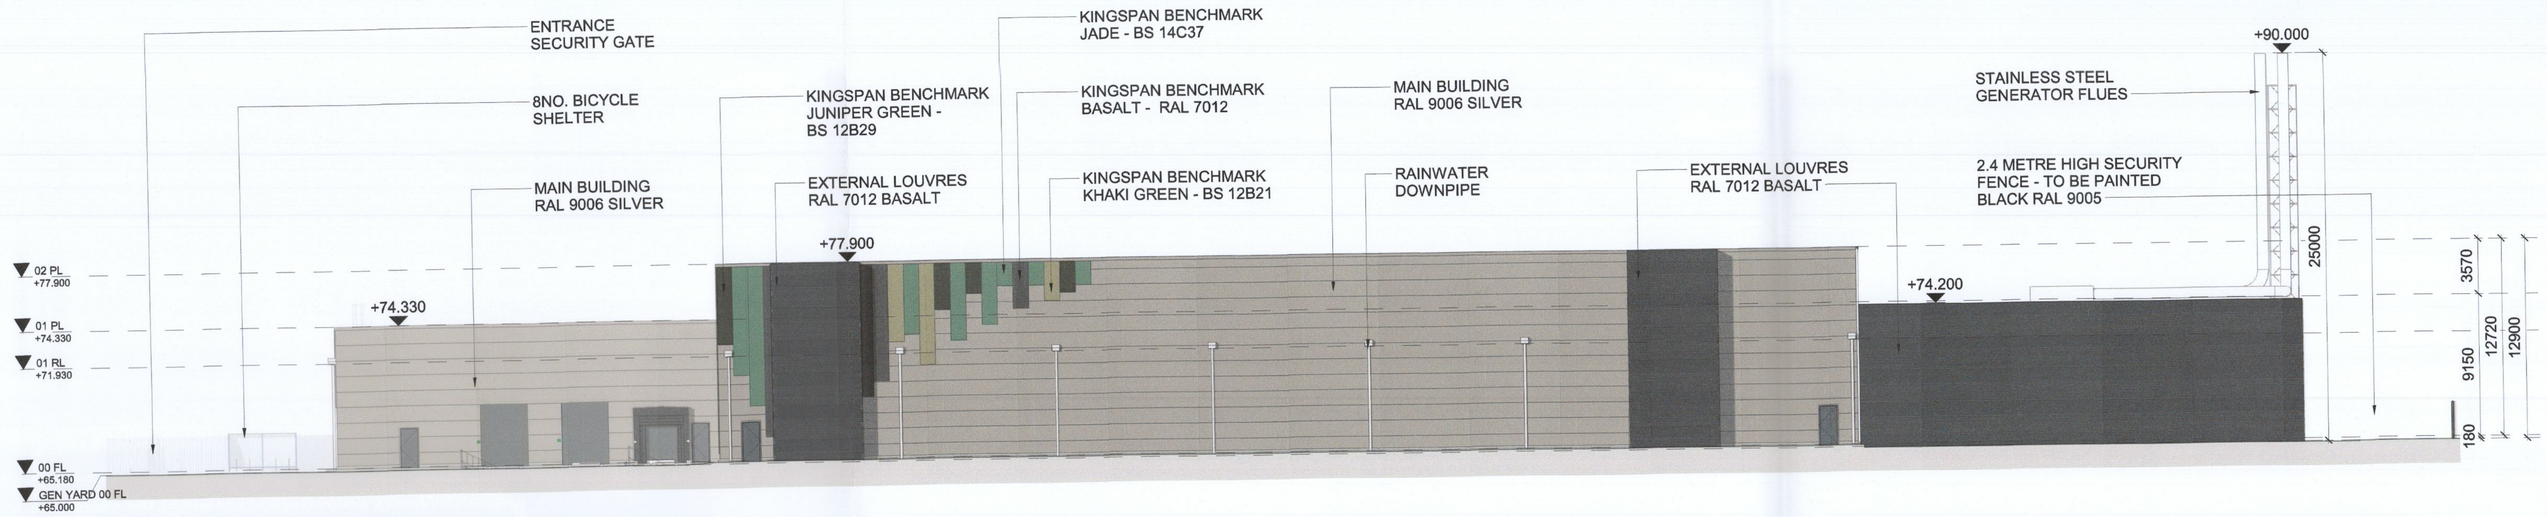

1 DUB06 - NORTH ELEVATION

SCALE: 1 : 200

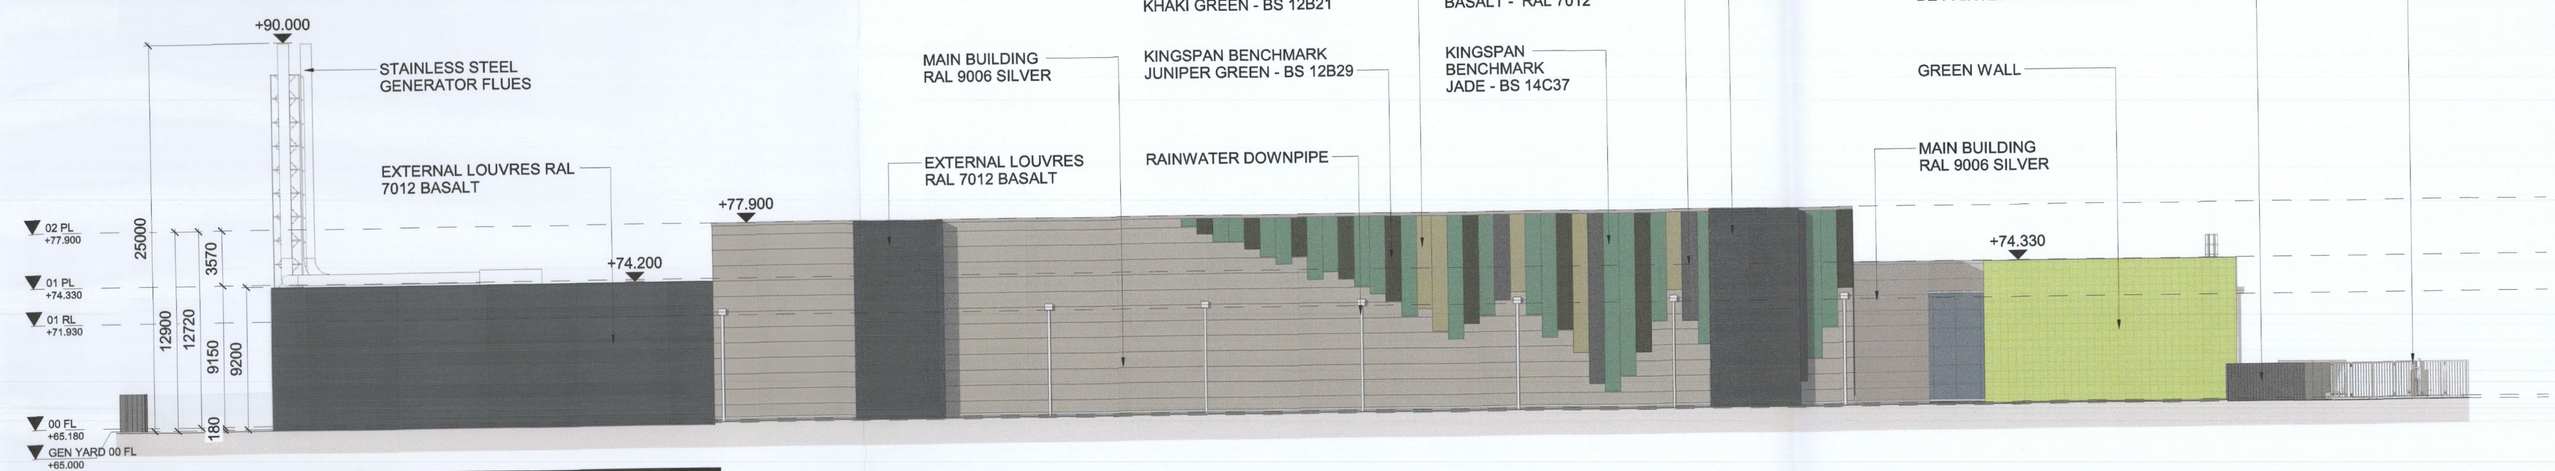

2 DUB06 - SOUTH ELEVATION

SCALE: 1 : 200

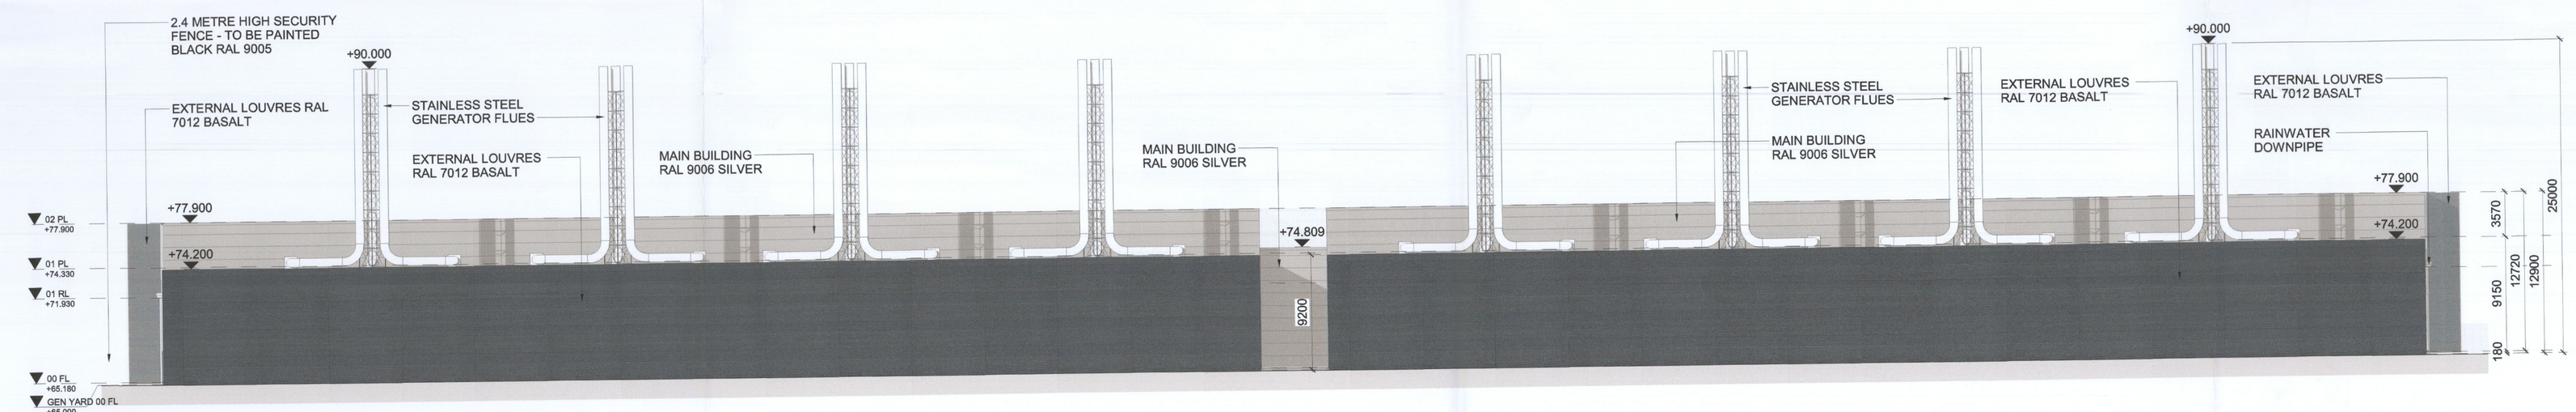

3 DUB06 - WEST ELEVATION

SCALE: 1 : 200

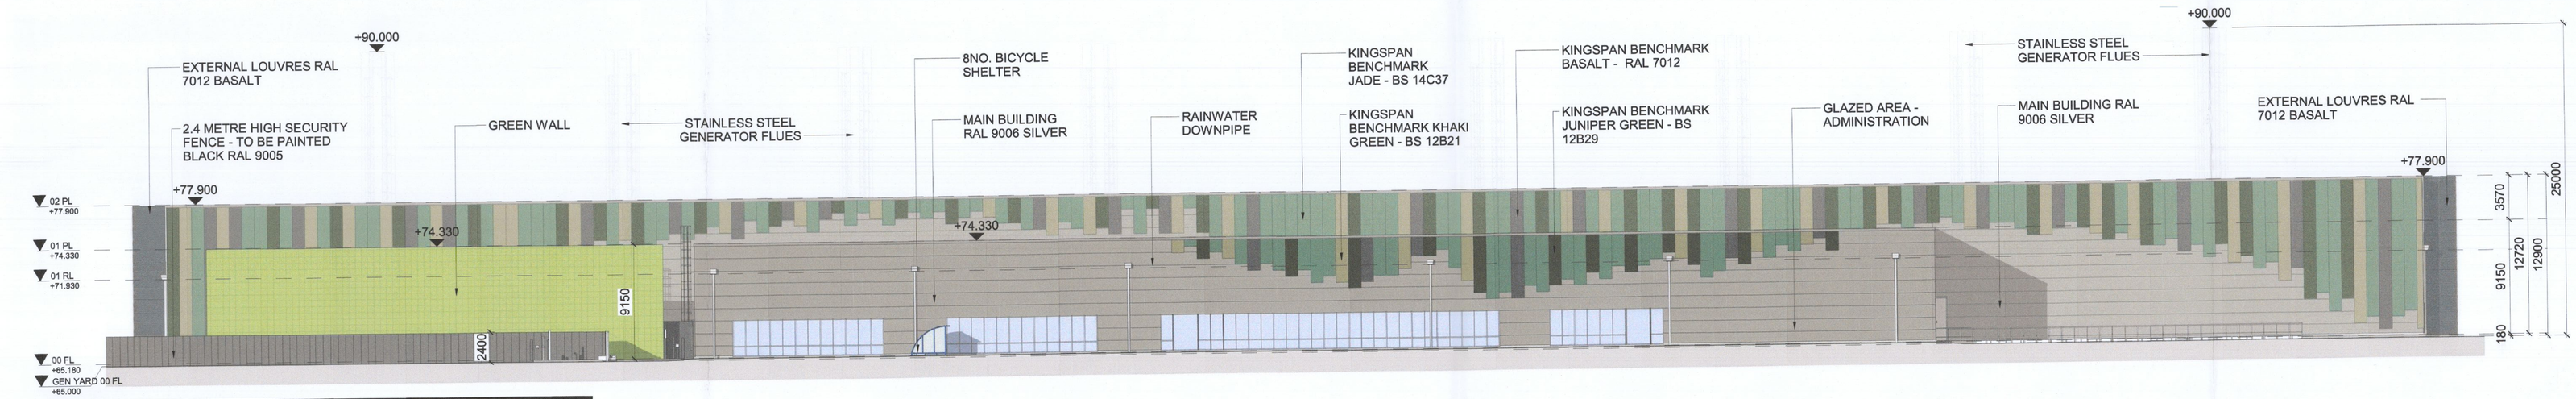

4 DUB06 - EAST ELEVATION

SCALE: 1 : 200

ALL DIMENSIONS TO BE CHECKED ON SITE
NO DIMENSIONS TO BE SCALED FROM THIS DRAWING
DRAWING IS TO BE READ IN CONJUNCTION WITH RELEVANT CONSULTANTS DRAWINGS

edgeconnex®

BCEI BURR COMPUTER ENVIRONMENTS, INC.
10400 Rodgers Road, Houston, Texas 77070
Phone: 281-374-8544 Fax: 281-374-8992

Henry J Lyons
Architecture + Interiors henryjlyons.com
+353 1 888 3333 info@henryjlyons.com
51-54 Pearse Street Dublin D02 KA66

ethos ENGINEERING
Apex Business Centre, Blackthorn Rd, Sandyford Industrial Estate, Sandyford, Co. Dublin
Phone: (01) 293 2220

PINNACLE CONSULTING ENGINEERS
WOOLVERSTONE HOUSE, 61 BERNERS STREET, LONDON, W1T 3NJ
Tel: 0207 0433410

LEGEND

- Jade — BS 14C37
- Juniper Green — BS 12B29 / RAL 150 30 10
- Khaki Green — BS 12B21 / RAL 100 60 20
- Silver — RAL 9006
- Basalt — RAL 7012
- GREEN WALL

REFER TO LANDSCAPING PLAN FOR FURTHER DETAILS

REV	DATE	DESCRIPTION	CKH	DRN
P1	12/08/2022	PLANNING APPLICATION SUBMISSION	JM	CDA

KEYPLAN

Plan North

STATUS CODE DESCRIPTION
ISSUED FOR PLANNING APPROVAL

CLIENT
EdgeConneX Inc.

PROJECT
EDCDUB06

DRAWING
PROPOSED ELEVATIONS

PROJECT NUMBER	DATE
950997	27/04/2022
SCALE@ A0: As indicated	DRAWN/CHECKED: CDA/ JM

STATUS CODE:	DRAWING NUMBER	REVISION
A1	P4.01	P1

Henry J Lyons
Architecture + Interiors henryjlyons.com
+353 1 888 3333 info@henryjlyons.com
51-54 Pearse Street Dublin D02 KA66