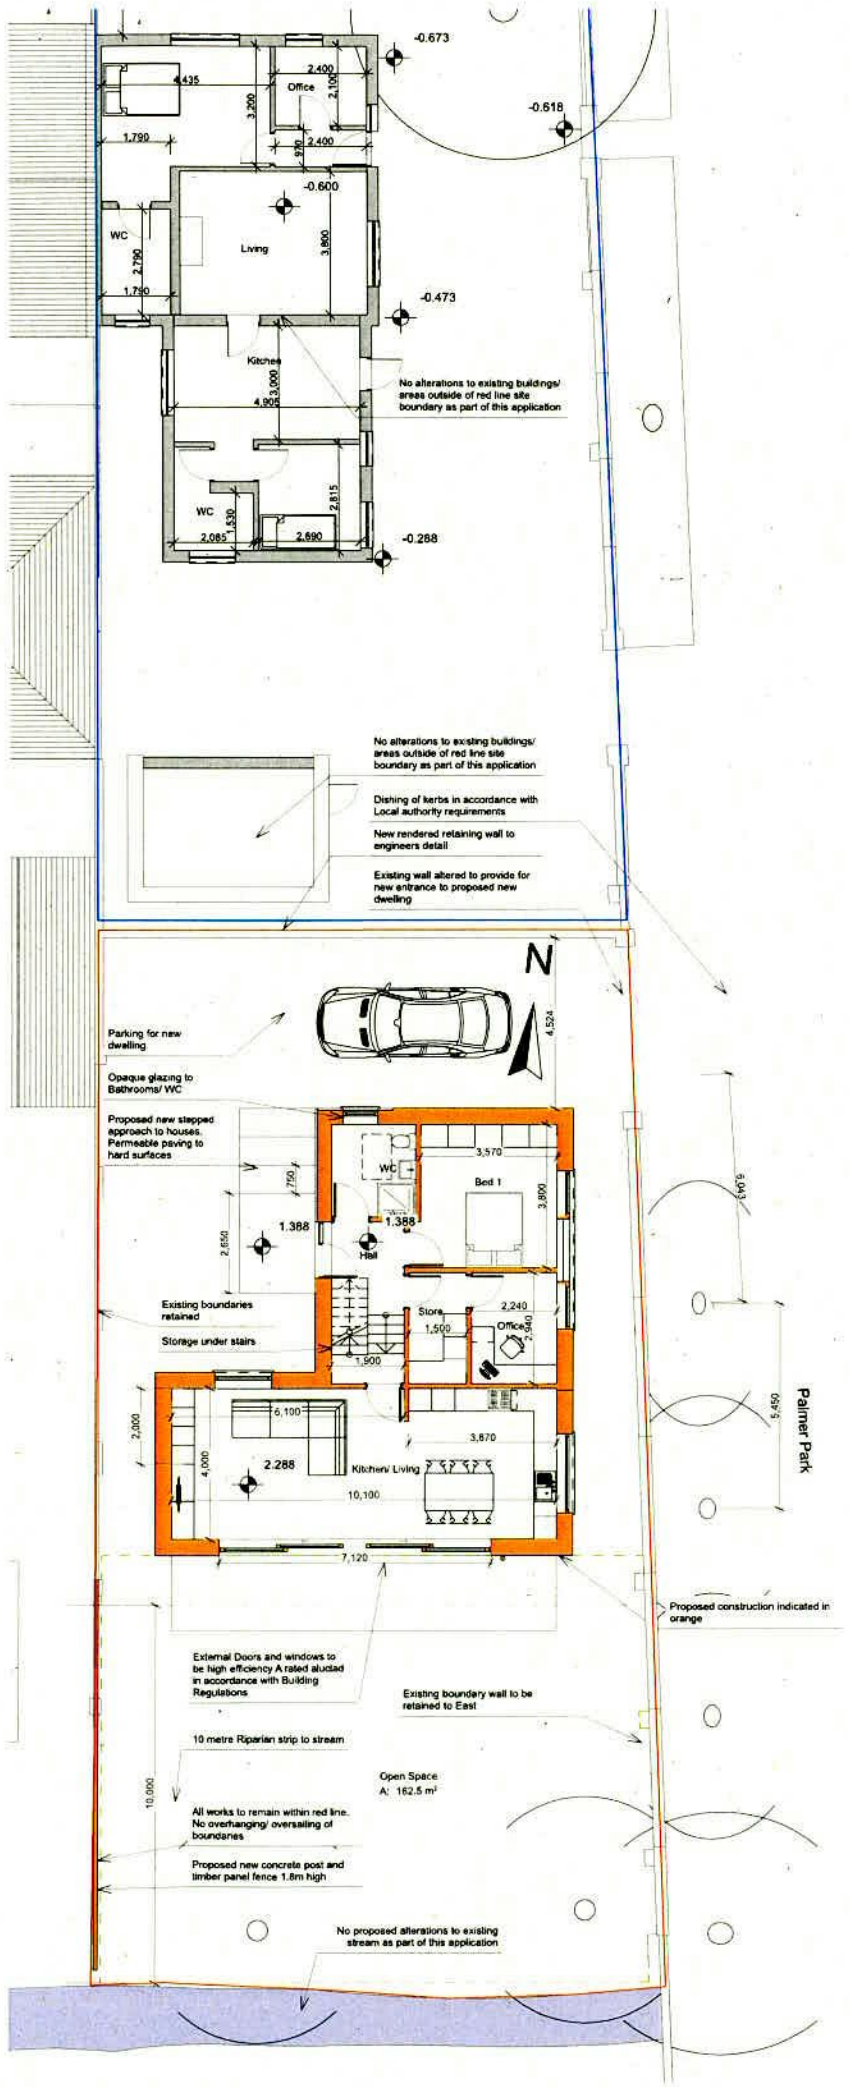

1
-
Proposed Ground Floor
1:100

Room Areas			
Story	Room Name	Area	storage
Ground Floor	Bed 1	13.9	2.1
Ground Floor	Hall	8.5	1.7
Ground Floor	Kitchen/ Living	41.8	1.2
Ground Floor	Office	6.6	
Ground Floor	Store	4.4	1.65
Ground Floor	WC	5.4	
First Floor	Bath	4.5	
First Floor	Bed 2	10.2	.9
First Floor	Bed 3	14.7	2.3
First Floor	Hall	7.6	

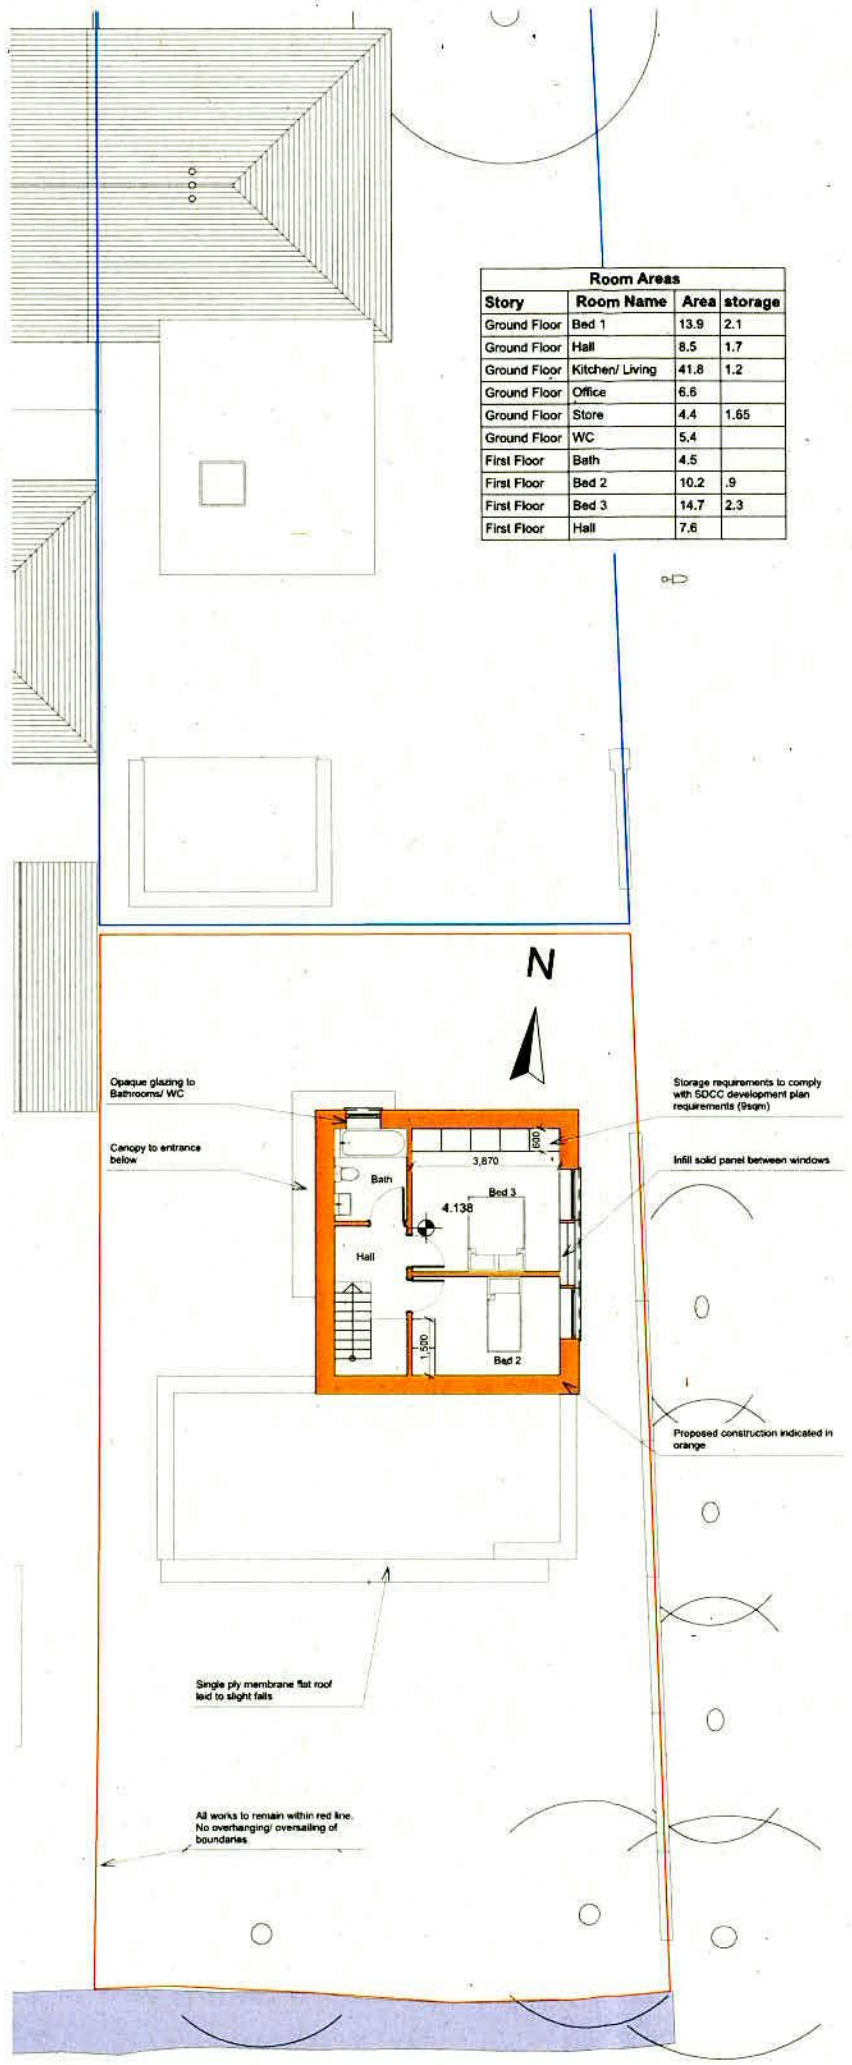

2
-
Proposed First Floor
1:100

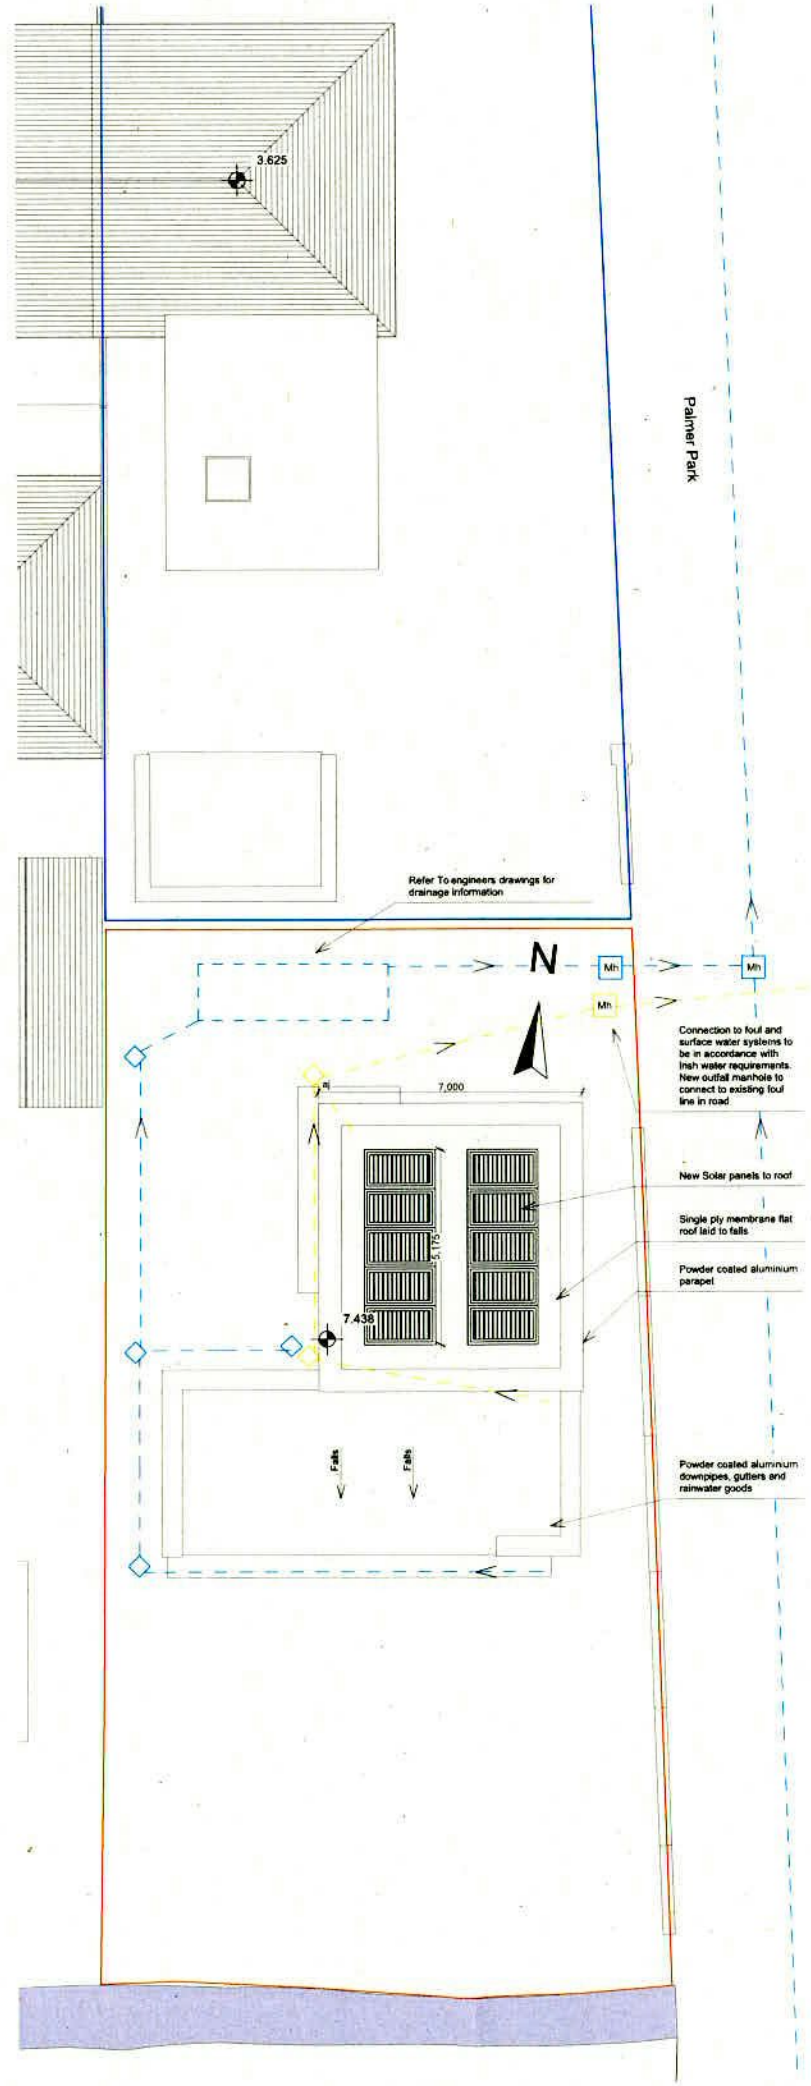

3
-
Proposed Roof Plan
1:100

IMPORTANT
This document and its design content is copyright ©. It shall be read in conjunction with all other associated project information including models, specifications, schedules and related consultants documents. Do not scale from documents. All dimensions to be checked on site. Immediately report any discrepancies, errors or omissions on this document to the Originator. If in doubt ASK.

NOTES

LEGEND

Rev/ID	Issued By	Issue Date	Change Name
02	EoghanCollins	20/01/2022	updated for single house
01	eoghan	29/12/2020	

PROJECT TITLE
Ken Keegan

SITE
6 Boden Villas D16 K7X2

CLIENT
Ken Keegan

SCALE
1:100 @ A1

STATUS
planning

Drawn By EoghanCollins
Date 20/01/2022
Checked By Date
Approved By Date

DRAWING TITLE
GA Plans

Project No. 2022 - DRAWING NO. P03 REV. - 02

DARRAGH LYNCH ARCHITECTS
DARRAGH LYNCH & MICH MRIAI, ESTUARY HOUSE, NEW ST. MALAHIDE, CO.DUBLIN
INFO@DARRAGHLYNCH.IE 01 616 8964 086 604 5561