Proposed Surface Water Plan

Scale 1:500 (A1)

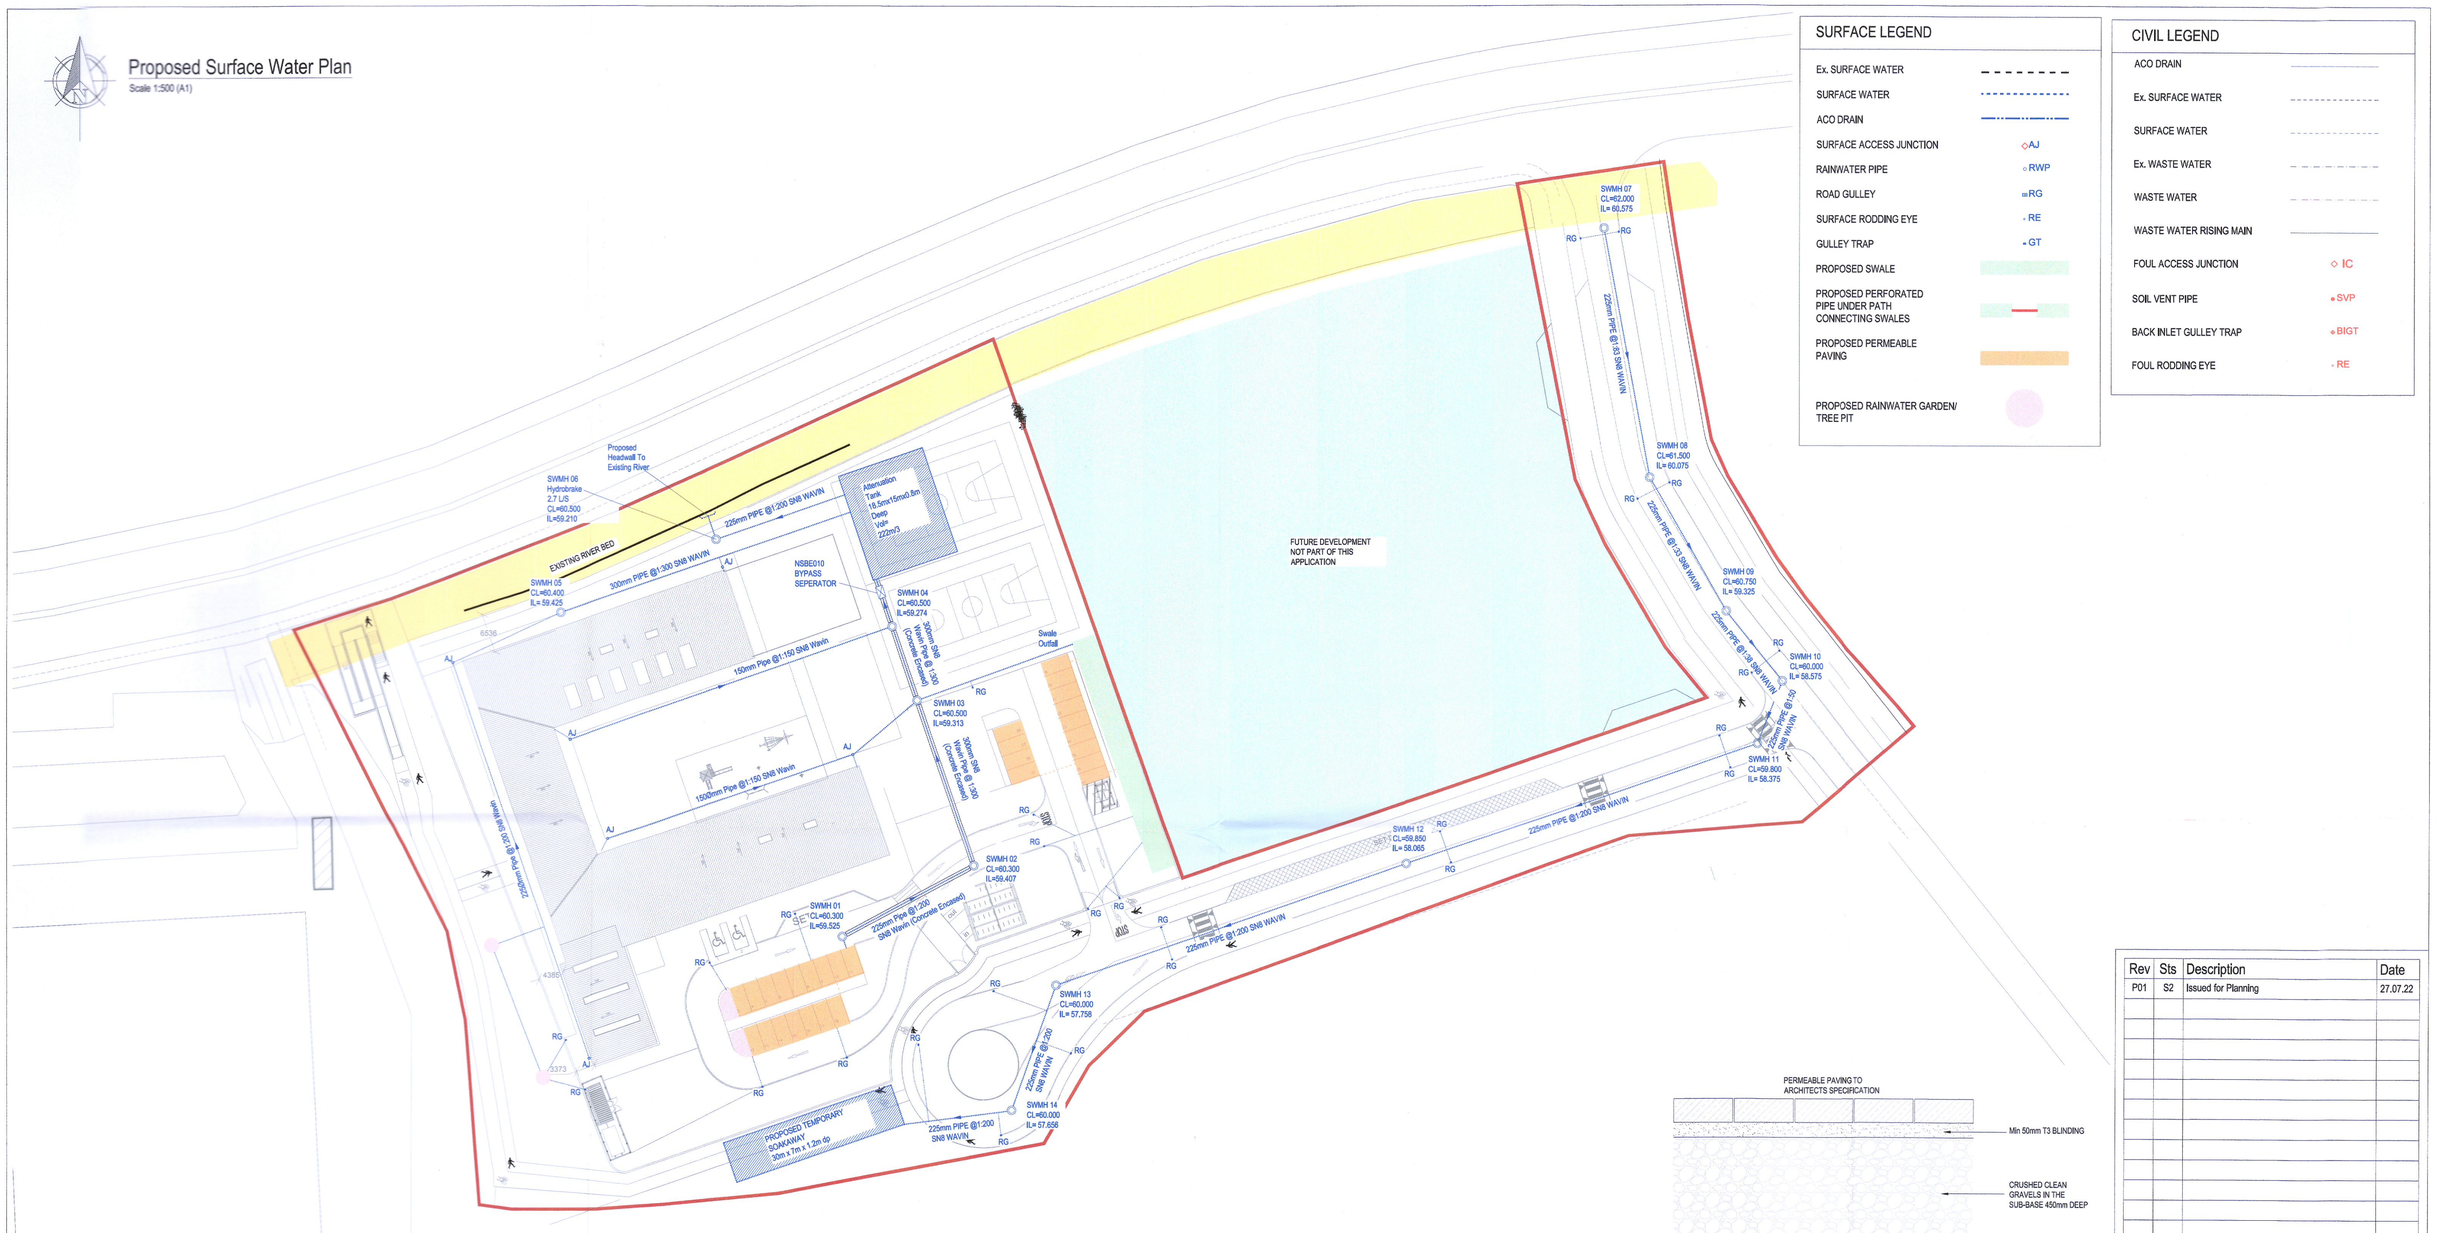

SURFACE LEGEND

- Ex. SURFACE WATER
- SURFACE WATER
- ACO DRAIN
- SURFACE ACCESS JUNCTION — AJ
- RAINWATER PIPE — RWP
- ROAD GULLEY — RG
- SURFACE RODDING EYE — RE
- GULLEY TRAP — GT
- PROPOSED SWALE
- PROPOSED PERFORATED PIPE UNDER PATH CONNECTING SWALES
- PROPOSED PERMEABLE PAVING
- PROPOSED RAINWATER GARDEN/ TREE PIT

CIVIL LEGEND

- ACO DRAIN
- Ex. SURFACE WATER
- SURFACE WATER
- Ex. WASTE WATER
- WASTE WATER
- WASTE WATER RISING MAIN
- FOUL ACCESS JUNCTION — IC
- SOIL VENT PIPE — SVP
- BACK INLET GULLEY TRAP — BIGT
- FOUL RODDING EYE — RE

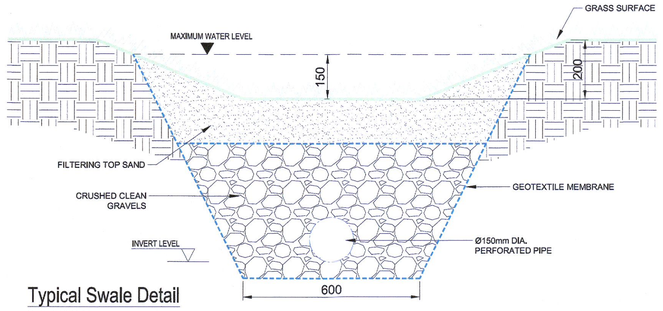

Typical Swale Detail

Scale 1:10 @ A1

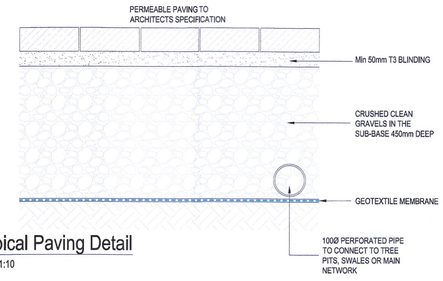

Typical Paving Detail

Scale 1:10

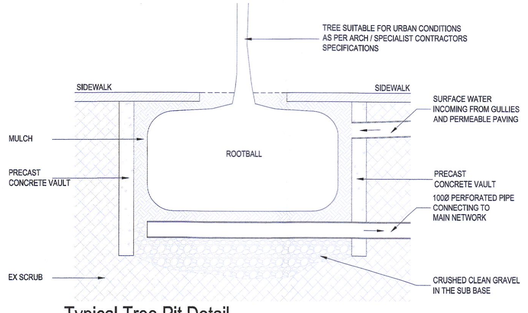

Typical Tree Pit Detail

Scale 1:20

Rev	Sts	Description	Date
P01	S2	Issued for Planning	27.07.22

MMOS
MURPHY · MATSON · O'SULLIVAN
CONSULTING CIVIL & STRUCTURAL ENGINEERS
The Chapel,
Blackrock House,
Blackrock Road
Cork, T12 KRK7
Tel : 353 21 4317608

PROJECT
School Decant Programme-Civil Design, Kishoge, Co. Dublin

CLIENT
AFEC International

TITLE
Proposed Surface Water Plan

DRAWN BY	CHECKED BY	APPROVED BY
AR	SL	PTM

SCALE	PROJECT NUMBER
As Shown	22087

DOCUMENT REFERENCE: 22087-MMS-ZZ-ST-DR-C-10002
STATUS: S2
REV: P01

PROJECT-ORIGINATOR-ZONE-LEVEL-TYPE-DICIPLINE-NUMBER