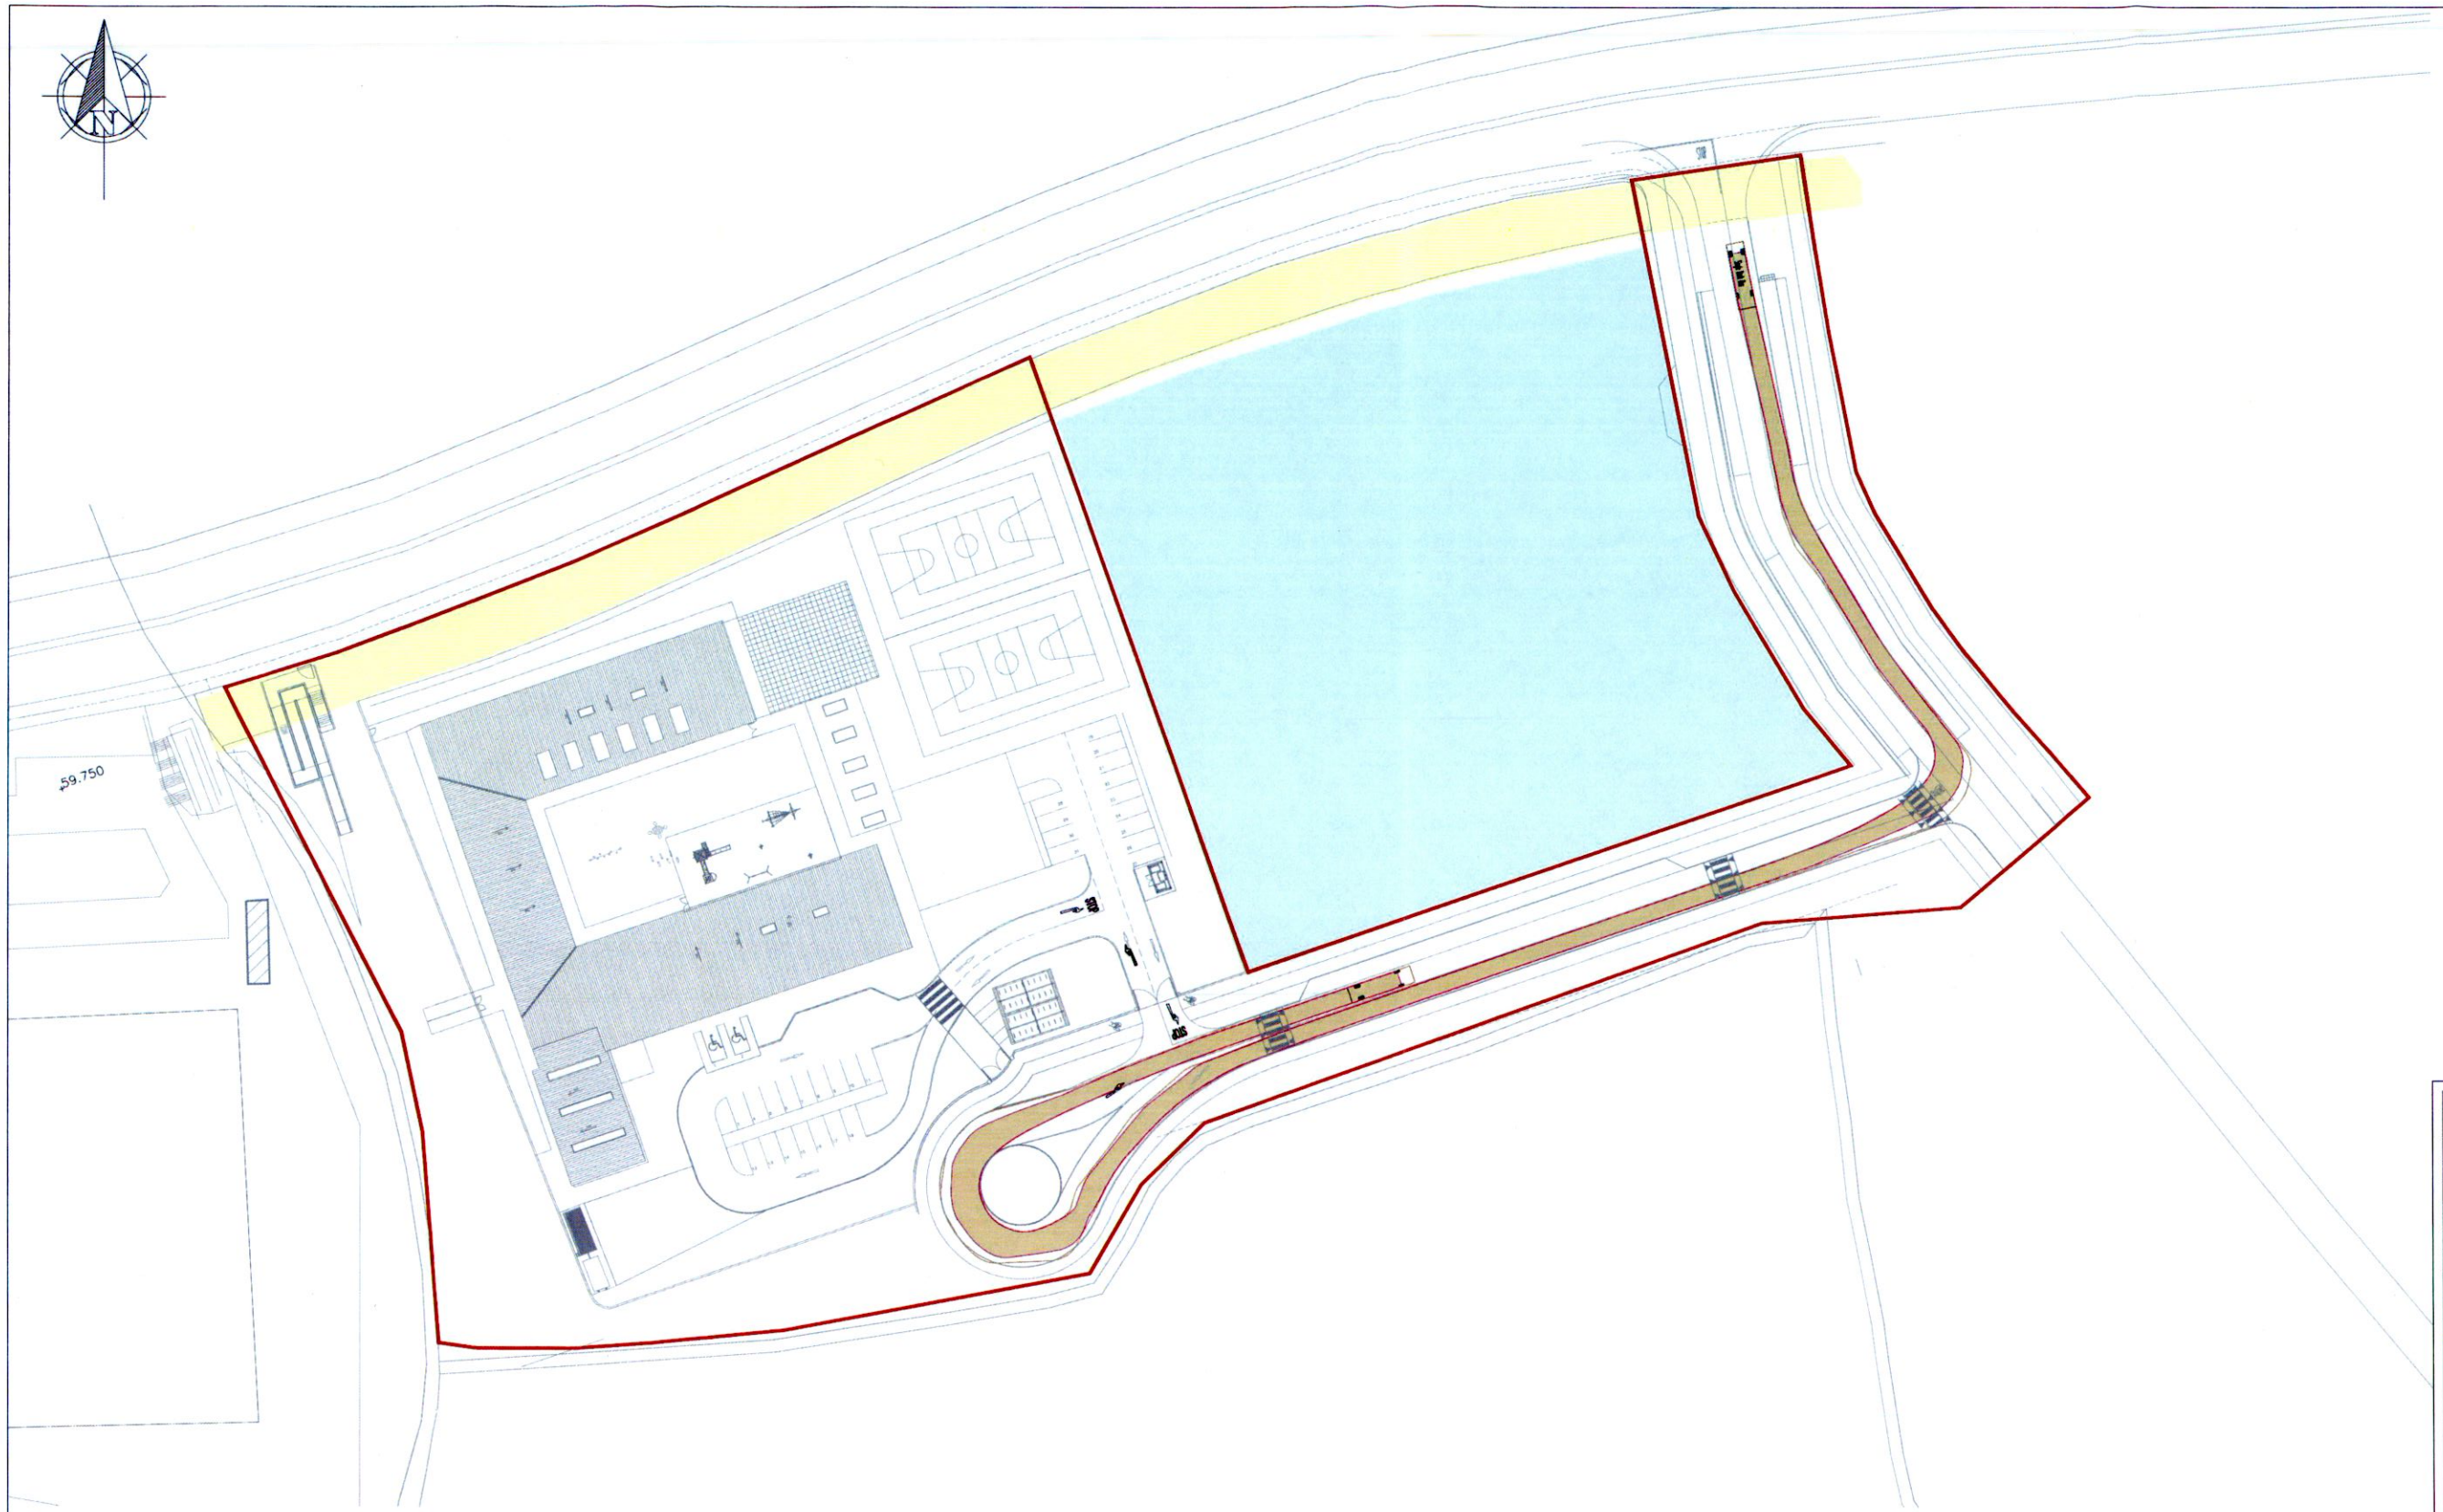

Proposed Auto Tracking - Bus

Scale 1:1000 @ A3

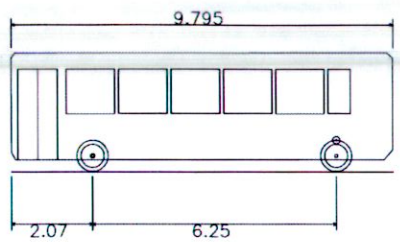

Single Deck Bus	
Overall Length	9.795m
Overall Width	2.500m
Overall Body Height	3.070m
Min Body Ground Clearance	0.306m
Track Width	2.322m
Lock-to-lock time	6.00s
Curb to Curb Turning Radius	10.111m

Legend;
Denotes Front Type Path
Denotes Front of Vehicle Body Path

Rev	Sts	Description	Date
P01	S2	Issued for Planning	27.07.22

MMOS
MURPHY · MATSON · O'SULLIVAN
CONSULTING CIVIL & STRUCTURAL ENGINEERS
The Chapel, Blackrock House, Blackrock Road
Cork, T12 KRK7
Tel : 353 21 4317608

PROJECT
School Decant Programme-Civil Design, Kishoge, Co. Dublin

CLIENT
AFEC International

TITLE
Proposed Auto Tracking - Bus

DRAWN BY	CHECKED BY	APPROVED BY
DB	SL	PTM

SCALE	PROJECT NUMBER
As Shown	22087

DOCUMENT REFERENCE
22087-MMS-ZZ-ST-DR-C-10501
PROJECT-ORIGINATOR-ZONE-LEVEL-TYPE-DICIPLINE-NUMBER

STATUS: S2
REV: P01