Land Registry Compliant Map

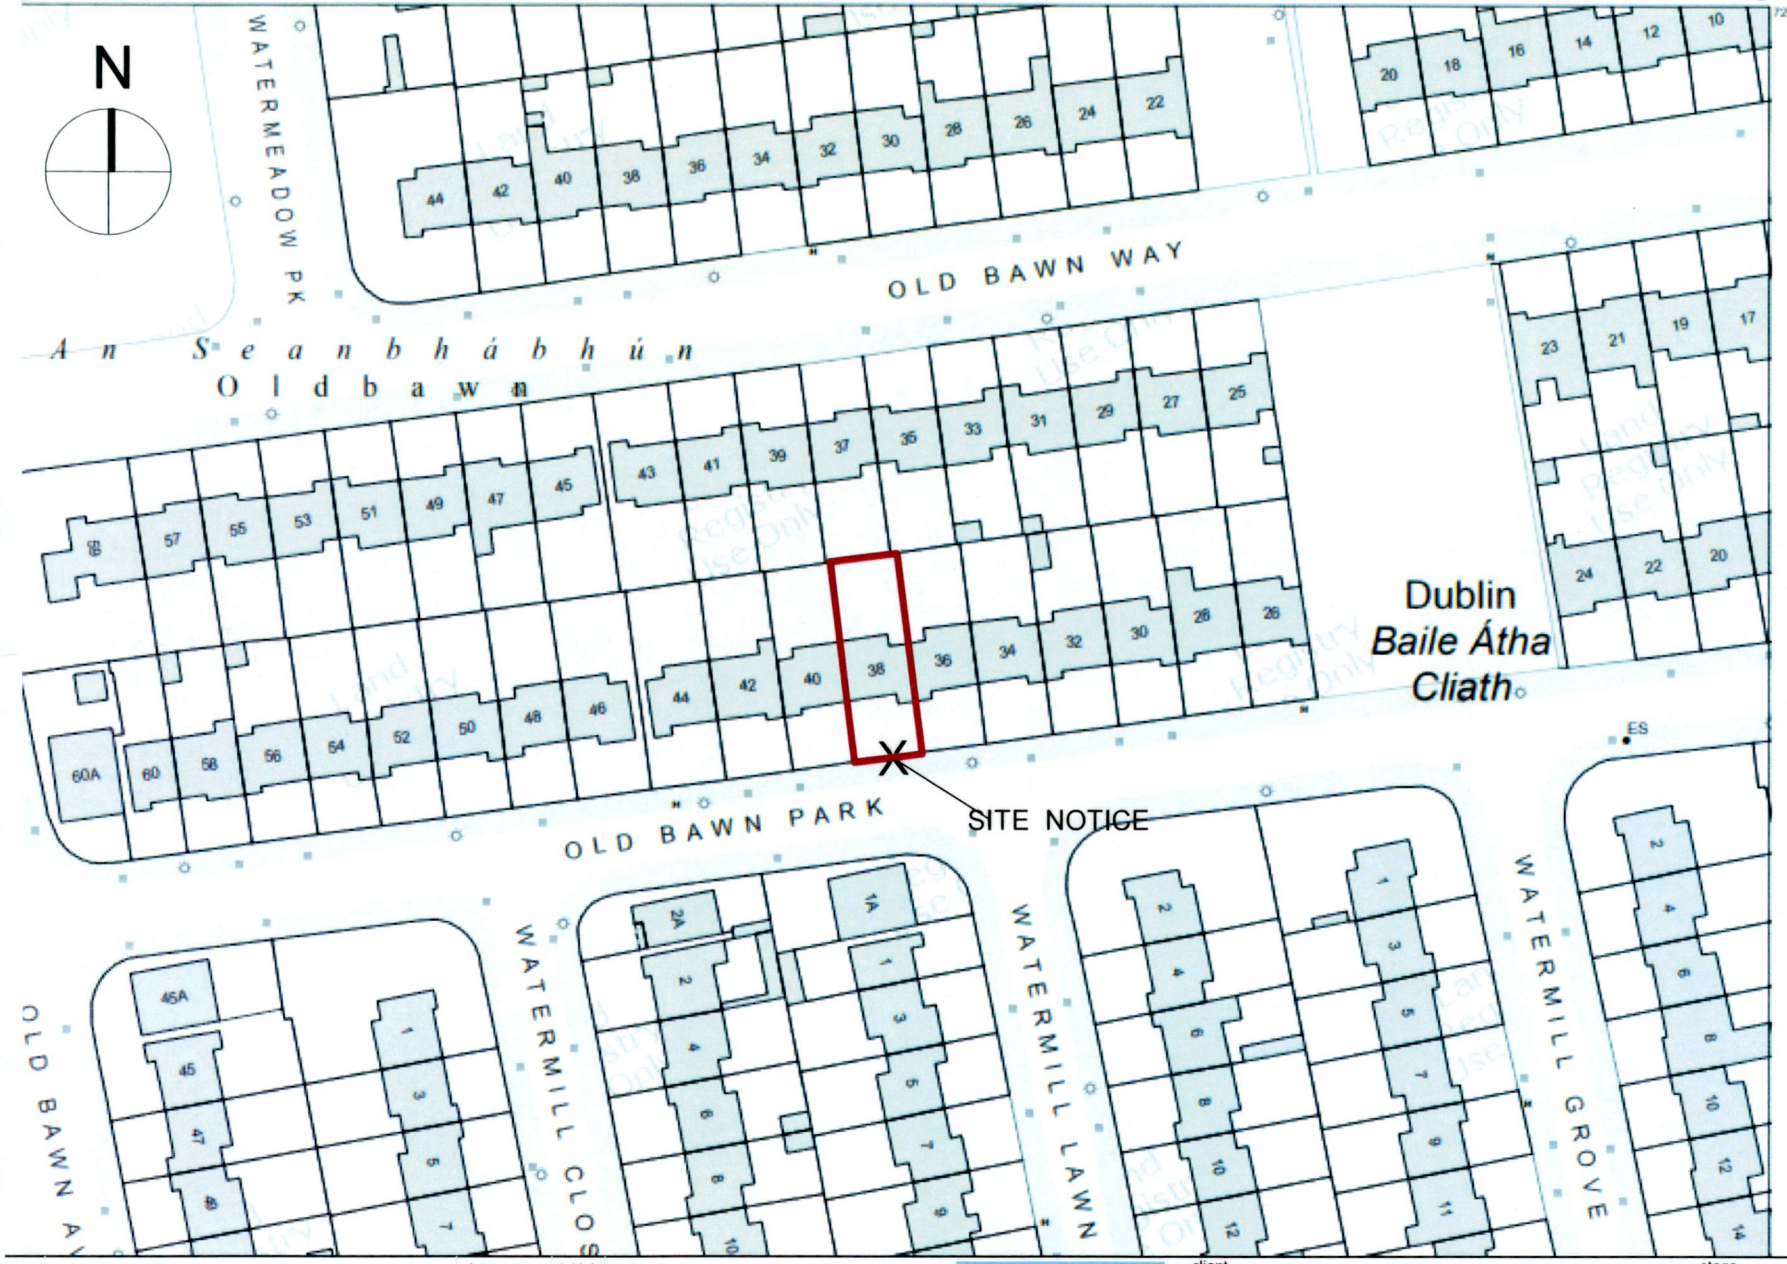

Ordnance Survey Ireland
National Mapping Agency

CENTRE COORDINATES:
ITM 709197,726713

PUBLISHED: 08/08/2022
ORDER NO.: 50284451_1

MAP SERIES: 1:1,000 1:1,000
MAP SHEETS: 3390-17 3390-22

COMPILED AND PUBLISHED BY:
Ordnance Survey Ireland,
Phoenix Park,
Dublin 8,
Ireland.

Unauthorised reproduction infringes Ordnance Survey Ireland and Government of Ireland copyright.

All rights reserved. No part of this publication may be copied, reproduced or transmitted in any form or by any means without the prior written permission of the copyright owners.

The representation on this map of a road, track or footpath is not evidence of the existence of a right of way.

Ordnance Survey maps never show legal property boundaries, nor do they show ownership of physical features.

© Suirbhéireacht Ordanáis Éireann, 2022
© Ordnance Survey Ireland, 2022

rev	note	date	initial	notes

BESLER
Architecture | Interior | Design
1 st. attracta road, dublin 7, ireland
00353 1 5212509.
beslerdesigngroup@gmail.com

client
ANTHONY BRODERICK & STEPHANIE JAMES-BRODERICK

project title
DEVELOPMENT AT 38, OLD BAWN PARK, TALLAGHT

drawing title
SITE LOCATION MAP

stage
PLANNING

date
08.08.2022

drawn by
BN

scale
1:1000@A4

checked by
name

drawing number
2213-SLM-01

revision
-