A0

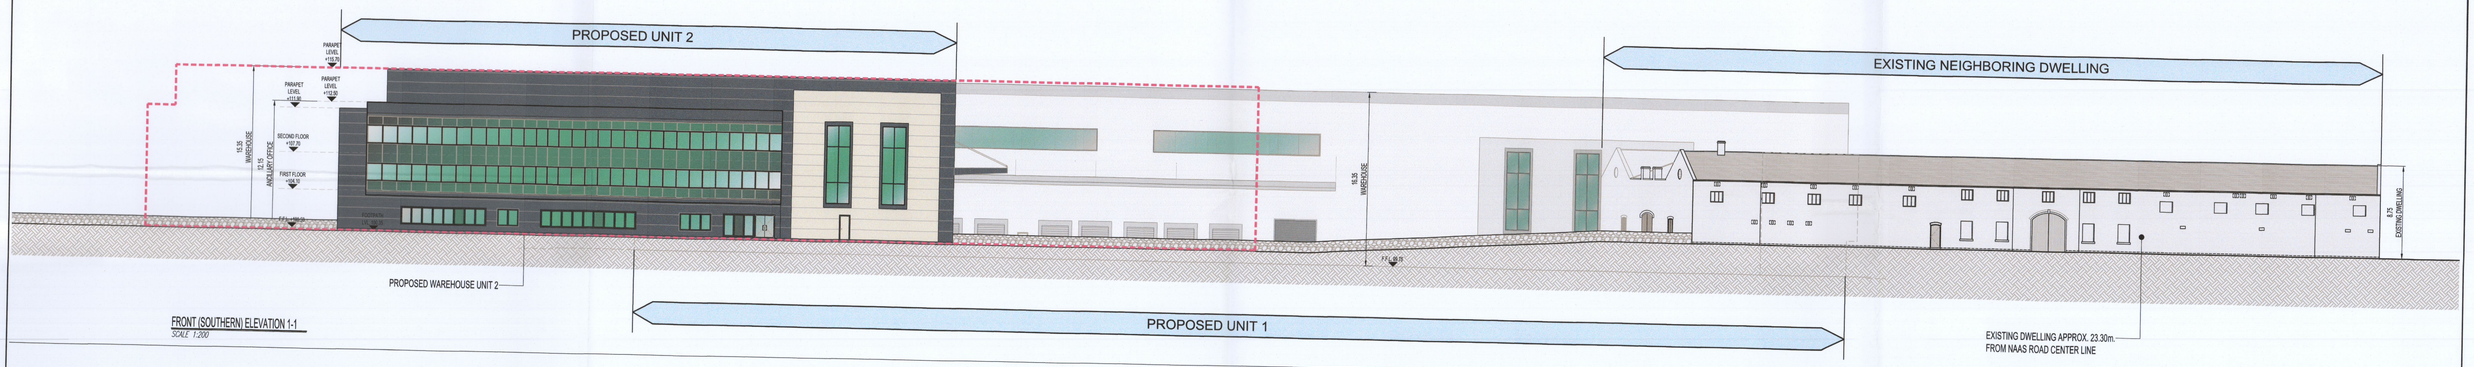

FRONT (SOUTHERN) ELEVATION 1-1
SCALE 1:200

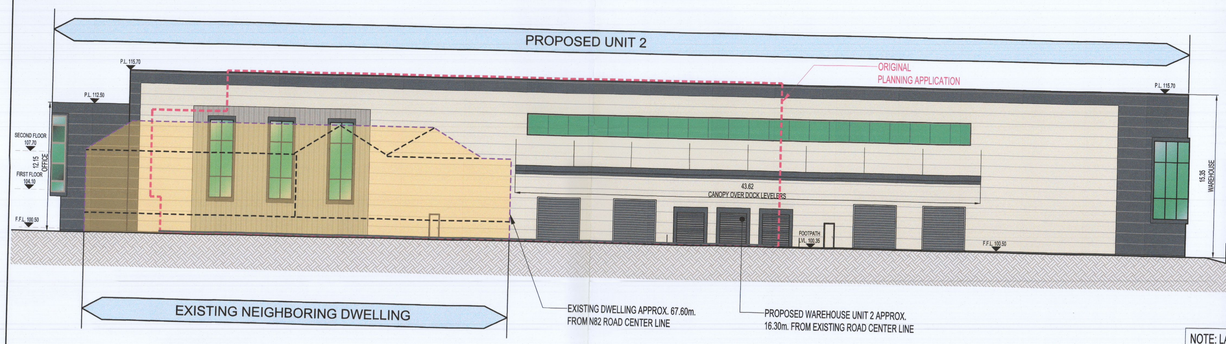

SIDE (EASTERN) ELEVATION 2-2
SCALE 1:200

NOTE: LANDSCAPING OMITTED FOR CLARITY. REFER TO LANDSCAPE ARCHITECT DRAWING.

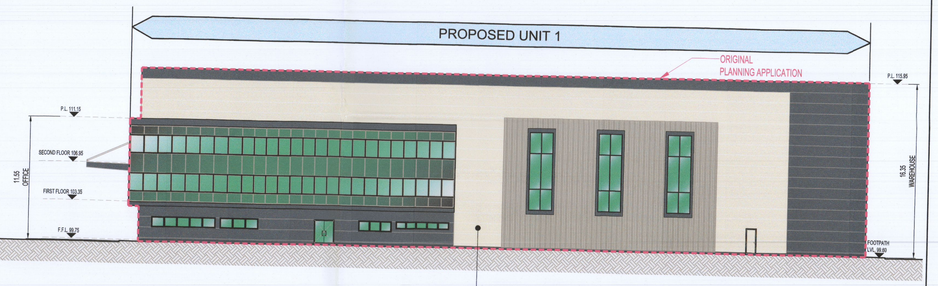

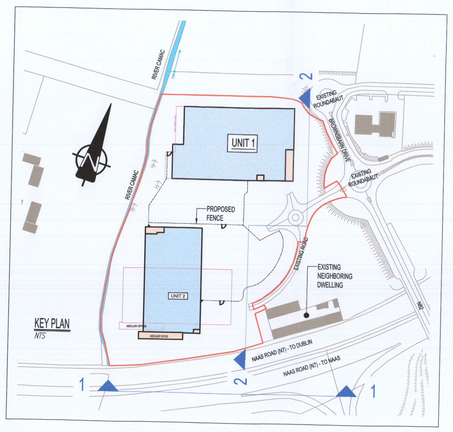

Mark	Date	By	Chk.	App.	Revision
PL5	15/02/22	TK	PK	PK	ISSUED FOR PLANNING ADDITIONAL INFORMATION
PL4	31/01/22	TK	PK	PK	ISSUED FOR PLANNING

Drawing Status: PLANNING AI

Job Title: WAREHOUSE DEVELOPMENT AT BROWNSBARN, CITYWEST CAMPUS, DUBLIN 24

Drawing Title: ARCHITECTURAL CONTIGUOUS ELEVATIONS

Architect/Client: Exeter Ireland Property IV B Limited

KAVANAGH BURKE CONSULTING ENGINEERS
Tel: 01 - 492 0924
Fax: 01 - 428 4340
Email: pkavanagh@kavanaghburke.ie
Unit G3, Calmount Pk, Ballymount, Dublin 12.

Drn. TK	Checked PK	Approved PK
Scales 1:200		Date FEBRUARY 2022
Job No. D1678	Drawing No. GA-A-07	Rev. PL5