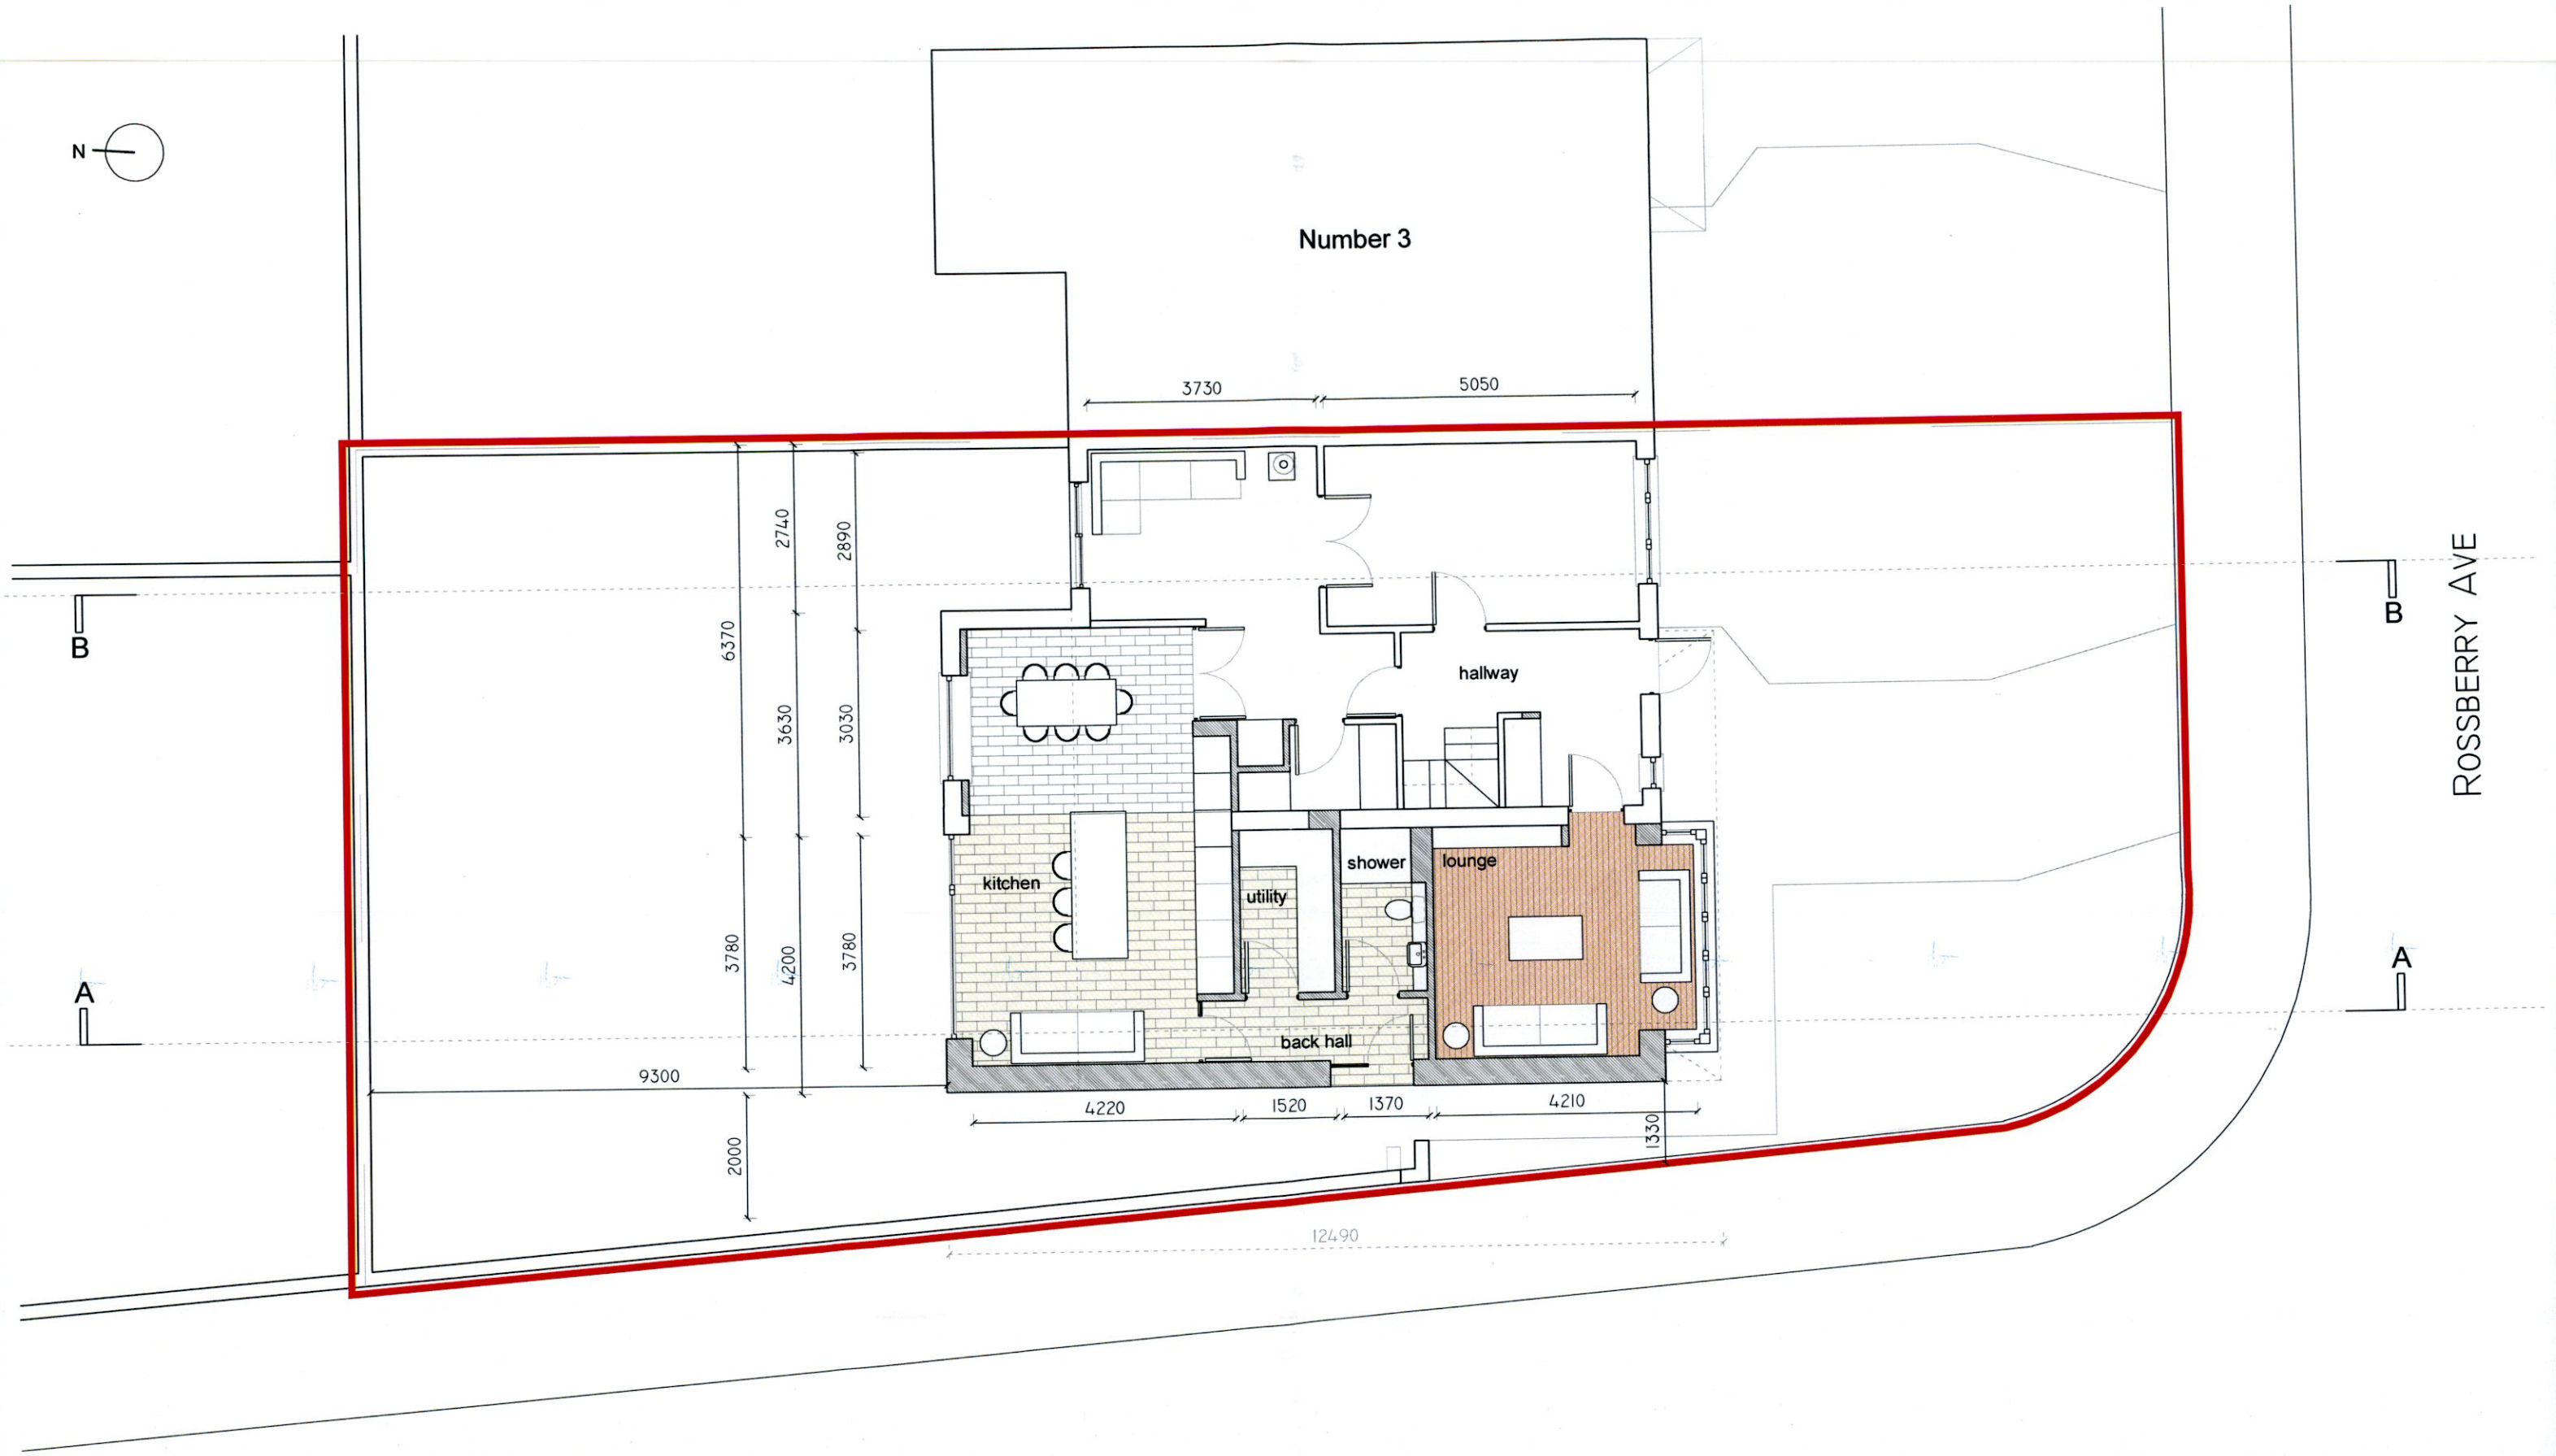

8.1 PROPOSED GROUND FLOOR PLAN

SCALE 1:100

REV:	NORTH:	GENERAL NOTES: USE FIGURED DIMENSIONS ONLY DO NOT SCALE OFF DRAWINGS CHECK ALL DIMENSIONS ON SITE	NOTES: 0m 1 2 5	REVISION:	PROJECT: 1 ROSSBERRY AVENUE, LUCAN	STAGE PLANNING
					DRAWING PROPOSED FLOOR PLAN	ISSUE DATE JUN 2022
					SCALE 1:100 @A3	DRAWN BY ST
						DRAWING NO. P 08
						REV. № -