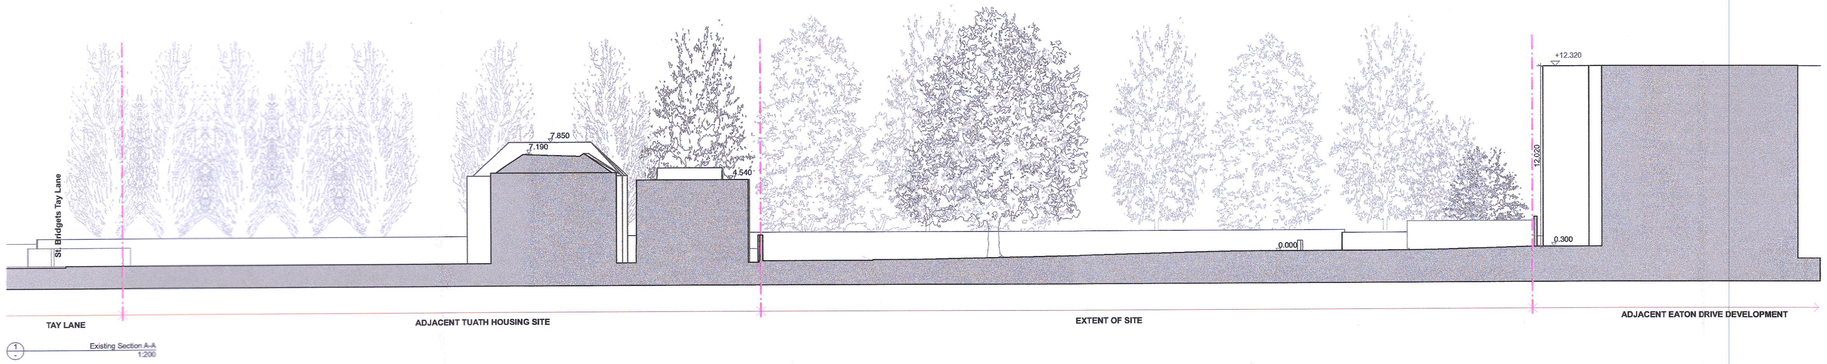

1 - Existing Section A-A 1:200

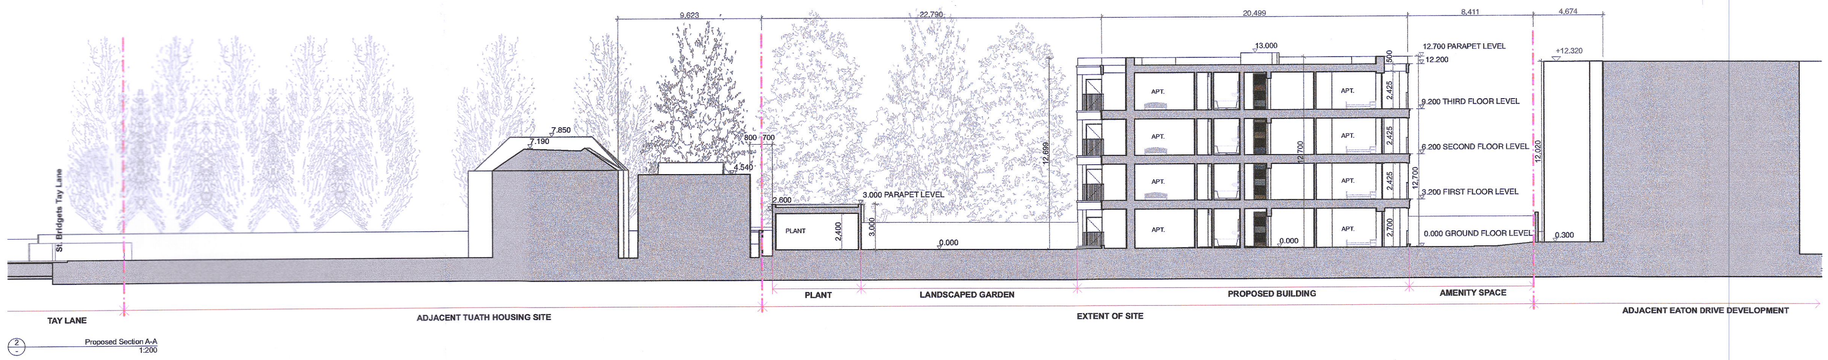

2 - Proposed Section A-A 1:200

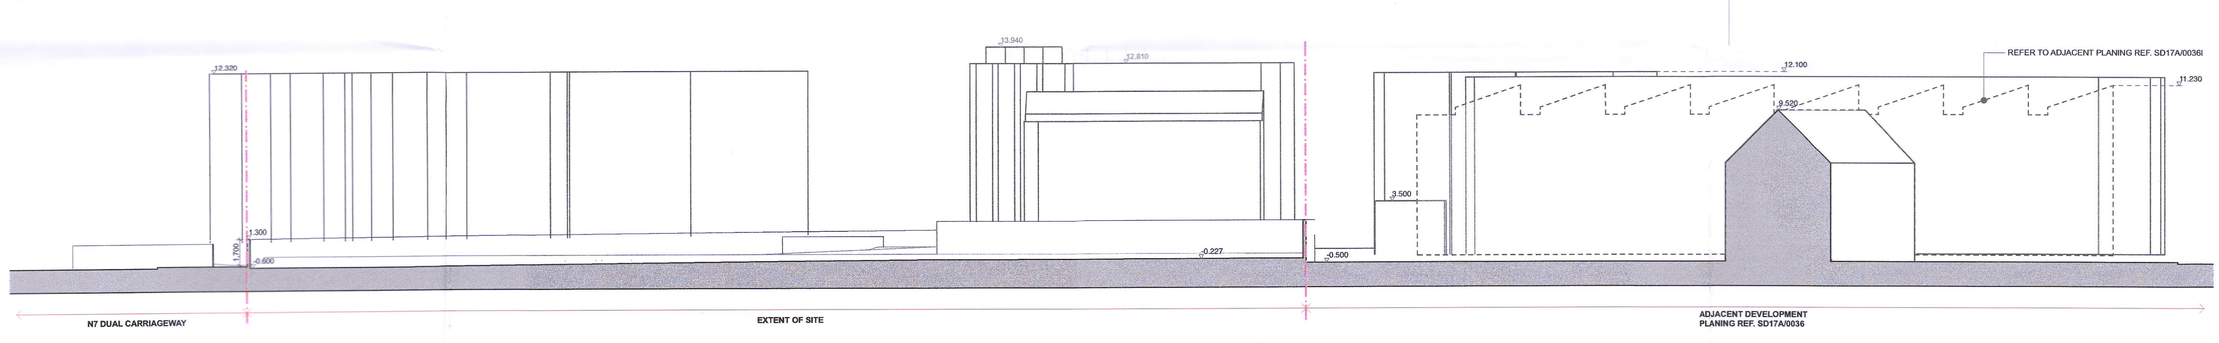

3 - Existing Section B-B 1:200

4 - Proposed Section B-B 1:200

REVISION	STAGE	DATE	NOTES

NOTES :

NORTH

S SURVEY SK SKETCH CN CONSTRUCTION
PL PLANNING T TENDER SS SUPERCEDED

Figured dimensions only to be taken from this drawing - All dimensions to be checked onsite
Discrepencies to be brought to the attention of this office before commencement of work.

0 1 2 3 4 5 6 7 8 9 10

pacstudio
ARCHITECTURE + ENVIRONMENTS
PAC Studio Limited
Tower 1, Fumbally Court
Fumbally Lane, D08PX95
t : + 353 1 453 0406
w : www.pacstudio.ie
e : info@pacstudio.ie

CLIENT : RIVERSIDE PROJECTS LIMITED

JOB NO : 2001

JOB TITLE : TAY LANE
NEWCASTLE ROAD
RATHCOOLE
DUBLIN 24

DWG NO : RATH A3-20

DRAWING TITLE : SITE SECTIONS - EXISTING / PROPOSED

PHASE : -

REV NO : PL-01

STAGE : PLANNING

SCALE : 1:200 @ A1

AUTHOR : MC

DATE : 12/08/2022