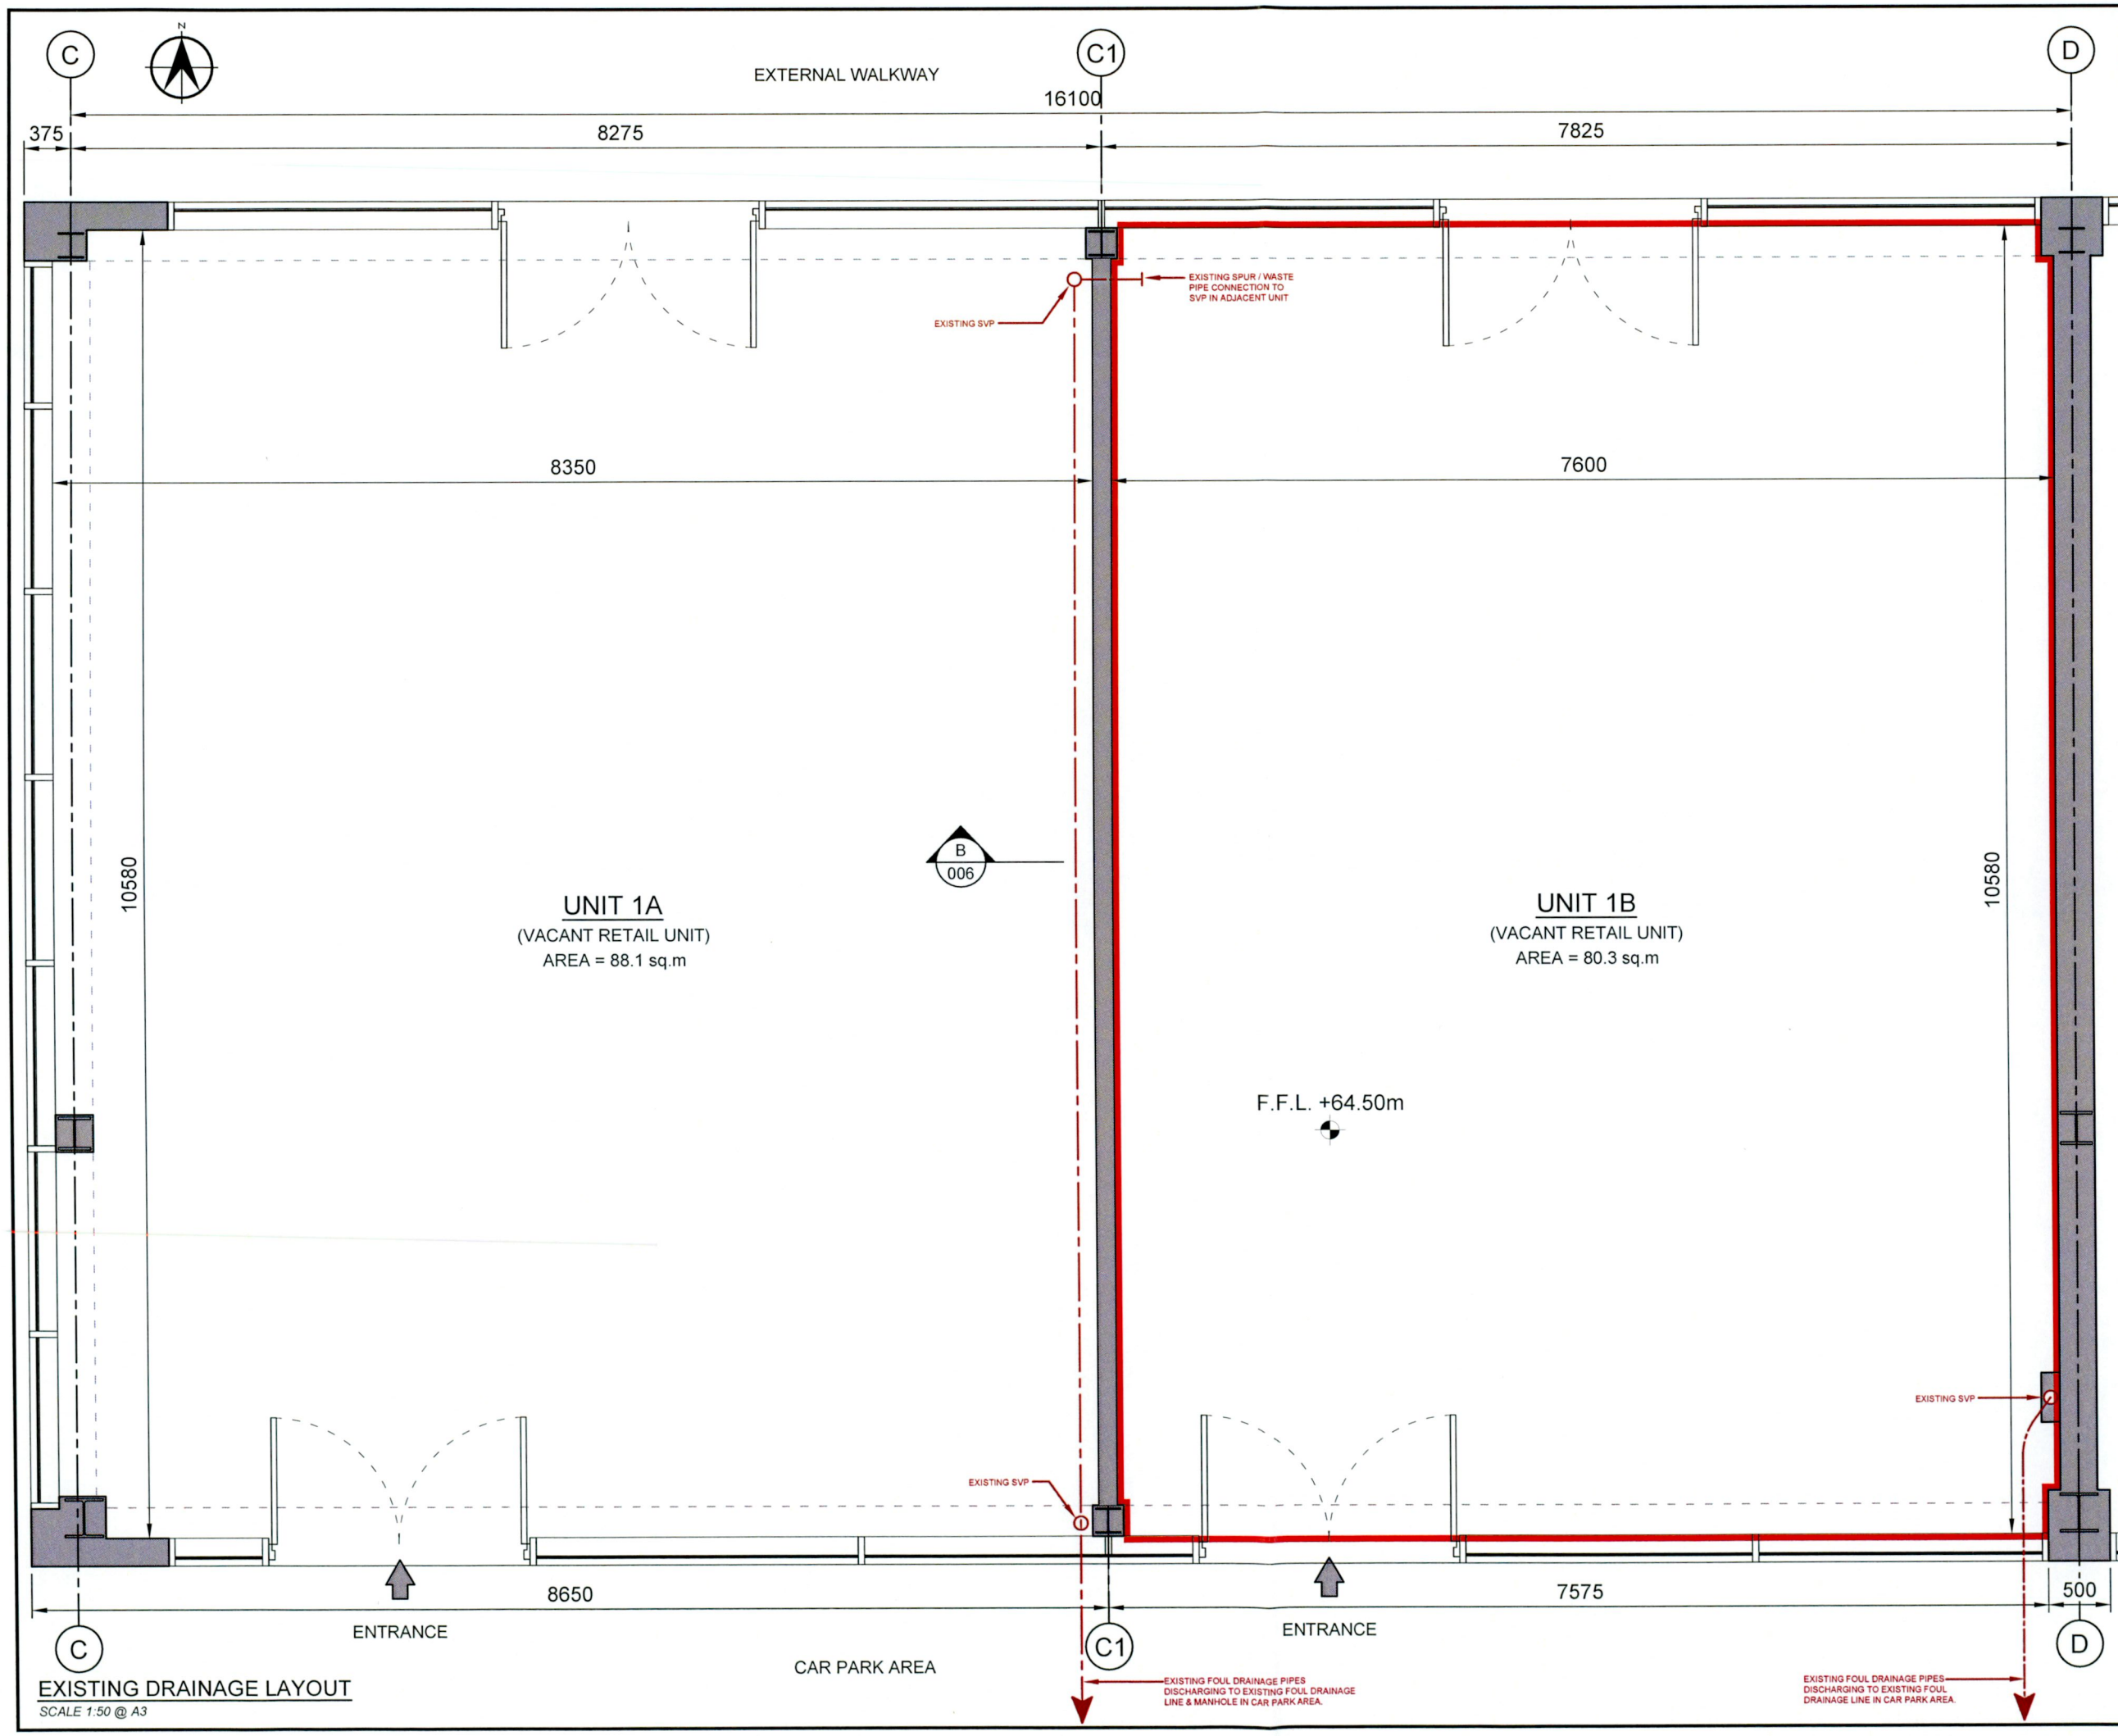

EXISTING DRAINAGE LAYOUT

SCALE 1:50 @ A3

Do not scale - Use figured dimensions only - All dimensions are in millimetres - All dimensions to be checked on site - Any discrepancies are to be reported immediately to the Engineer. No part of this drawing may be reproduced or transmitted in any form or stored in any retrieval system of any nature without the written permission of Loscher Moran Consulting Engineers as copyright holder except as agreed for use on the project for which the document was originally issued. ©

LEGEND:

- EXTENT OF VACANT RETAIL UNIT 1B SUBJECT OF THIS CHANGE OF USE APPLICATION (PROPOSED MEDICAL CENTRE)
- EXISTING WALLS
- NEW STUD PARTITIONS
- EXISTING FOUL DRAINAGE PIPES

rev.	date	description	drn by	chkd by
A	24.08.22	Additional Information	MT	KL

LOSCHER MORAN
DESIGN PRACTICE
Address: Providence House, Blanchardstown Corporate Park, D.15.
Tel: 01-5175959 Email: info@lme.ie Web: www.lme.ie

CLIENT NAME	Elaine Mulqueen
PROJECT TITLE	Proposed Medical Centre
LOCATION	Unit 1B - Tesco Extra, Liffey Valley
DRAWING TITLE	Existing Drainage Layout
DRAWN BY MT	**CHKD BY** KL **STATUS** Planning
DATE 24.08.22	**SCALE** 1:50 @ A3
DRG. No.	S1534-A-010 **REV.** A