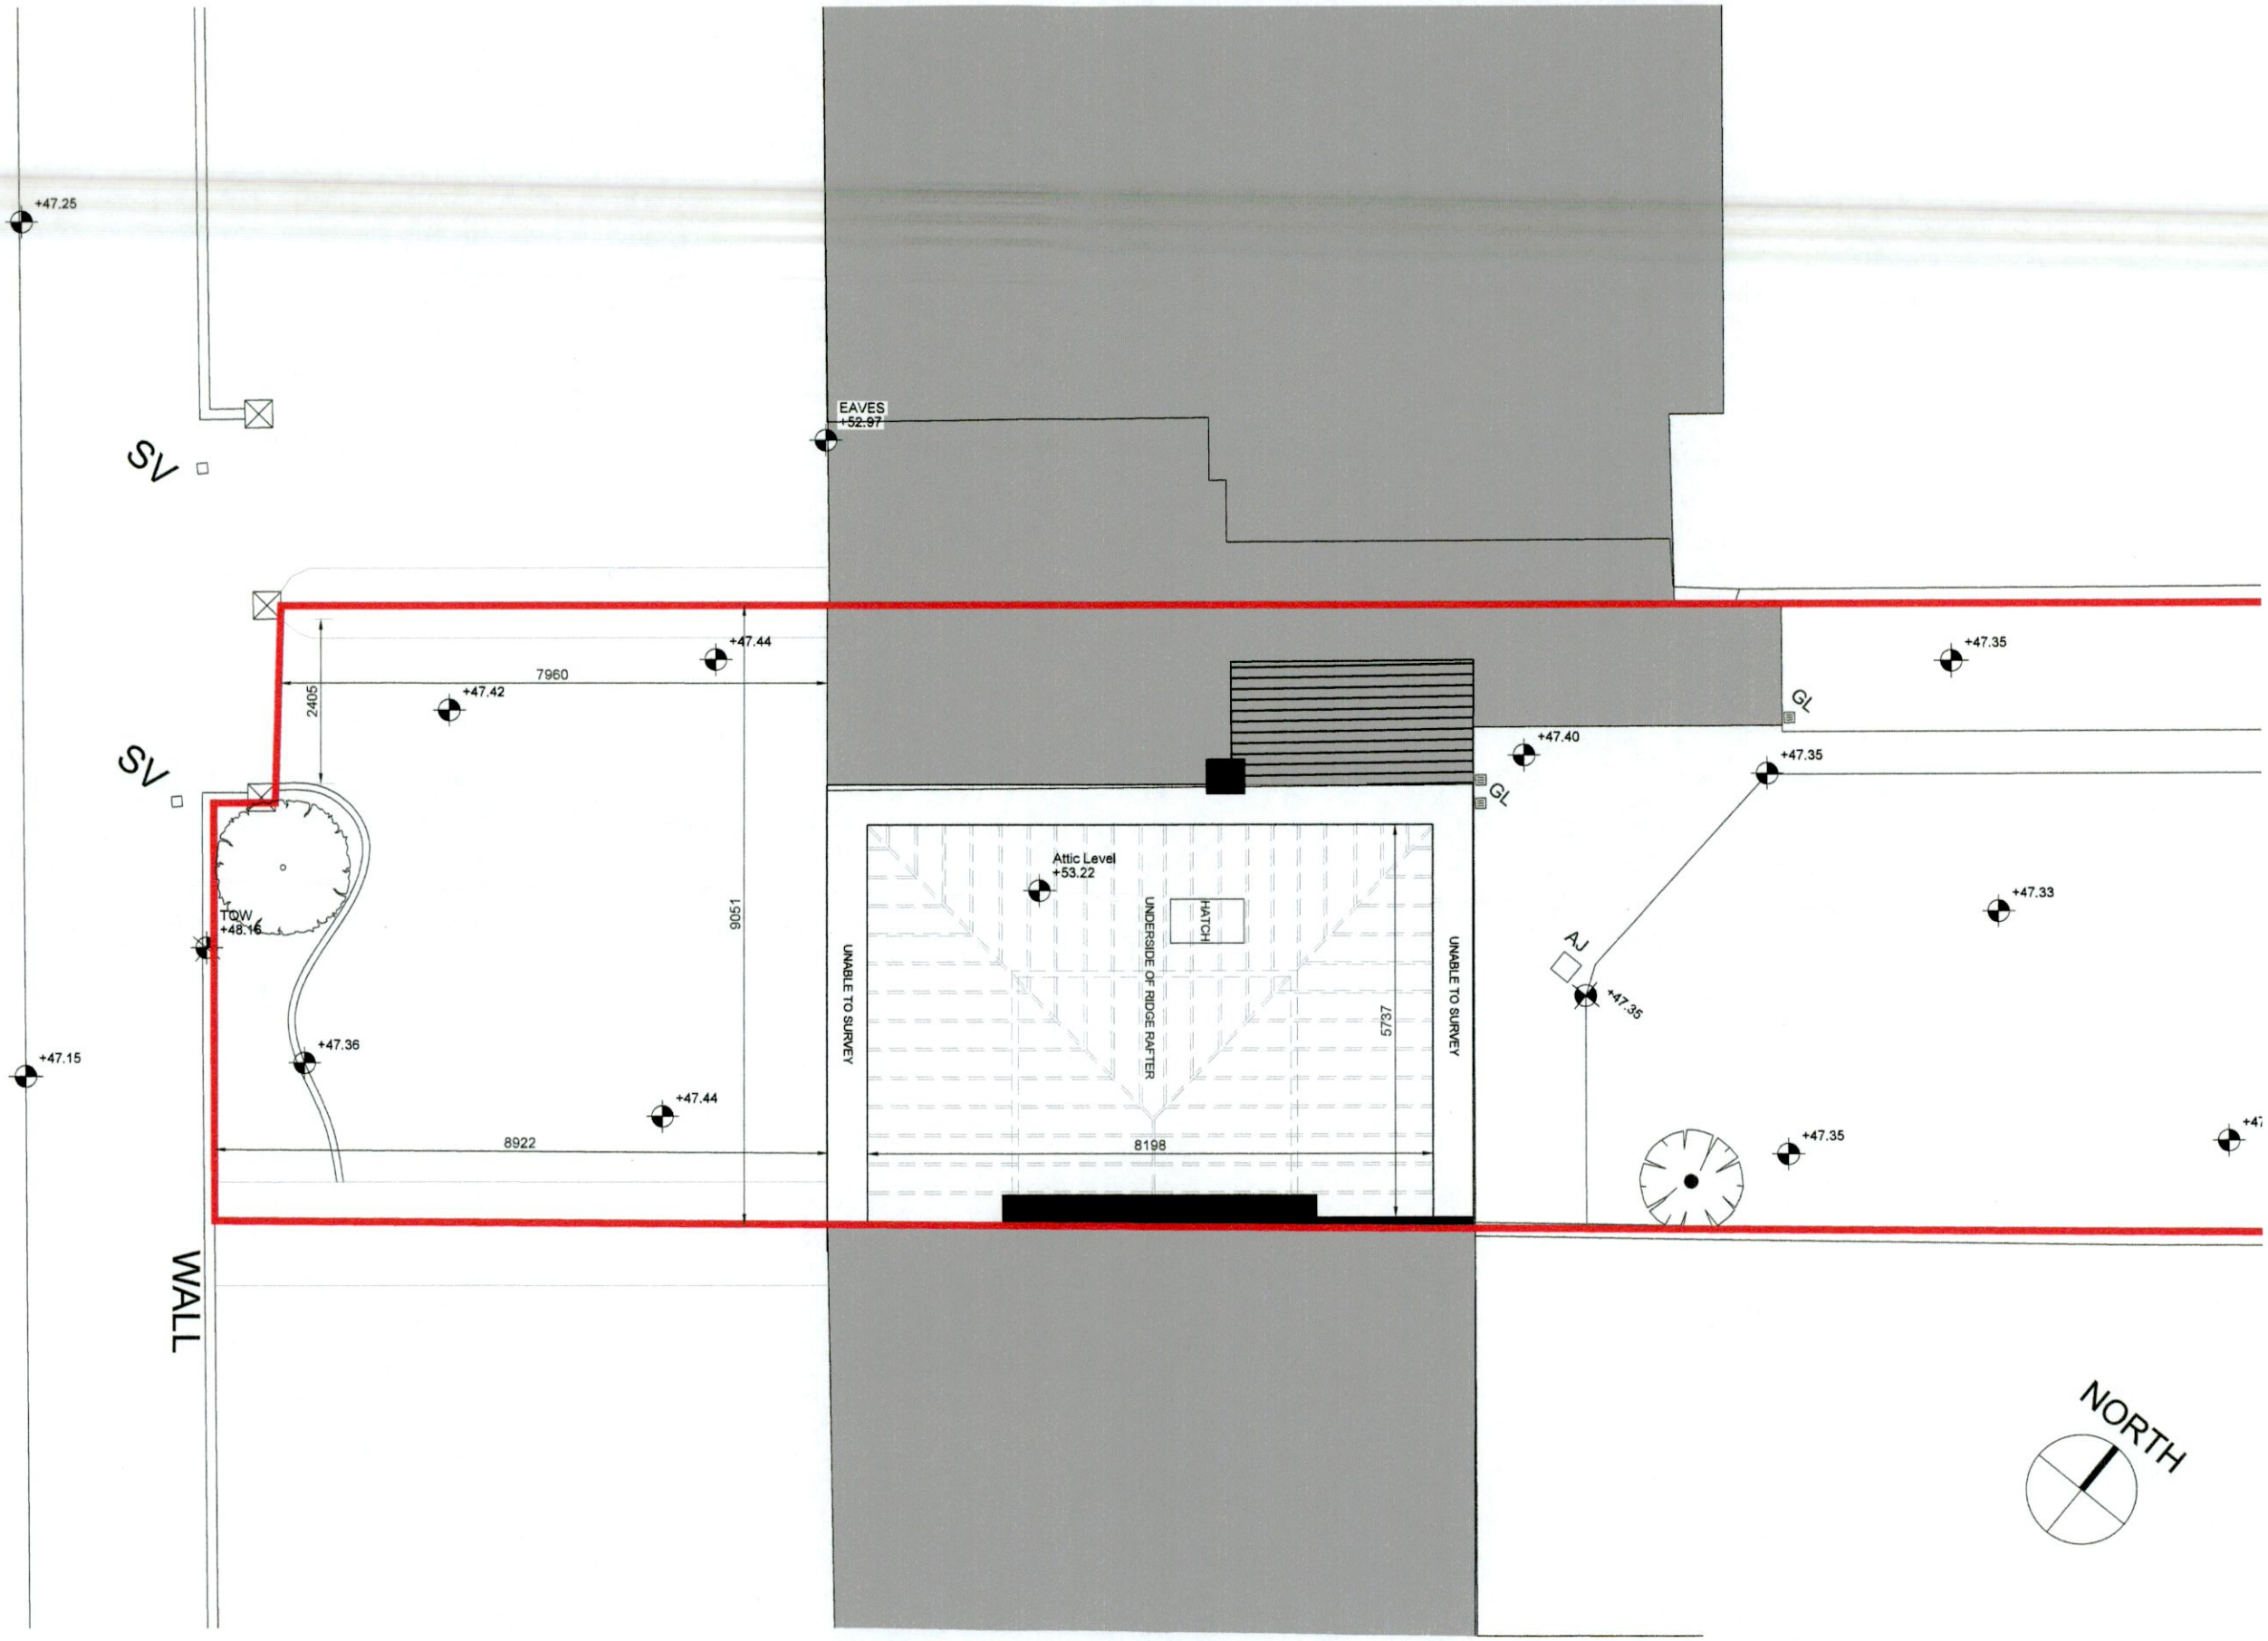

RIAI	Registered Architect	Architect Accredited in Conservation	PSDP Accreditation
	2021	G3	P

PLANNING

DRAWING PART OF STAGE 2

Do not scale. Use figured dimensions only - All dimensions to be checked on site. Any discrepancies between site and figured dimensions to be brought immediately to the architect's attention. Digital copies cannot be guaranteed. Only information in hard copy can be relied upon for conformity and accuracy. © This drawing is copyright.

CLIENT: Ethna Ryan & John McCormack

ADDRESS: 21 Wainsfort Drive Terenure Dublin 6w, D6W KD28

DRWG NO: K1527-S2-103

REV: -

TITLE: Existing Attic Plan

SCALE: 1:100 @ A3

DATE: 18/08/2022

BRENNAN | FURLONG
VERNON HOUSE 2 VERNON AVENUE CLONTARF DUBLIN 3
01 8747410 studio@brennanfurlong.ie www.brennanfurlong.ie