ROOF TO HAVE A U-VALUE
OF 0.16 W/M SQ.K

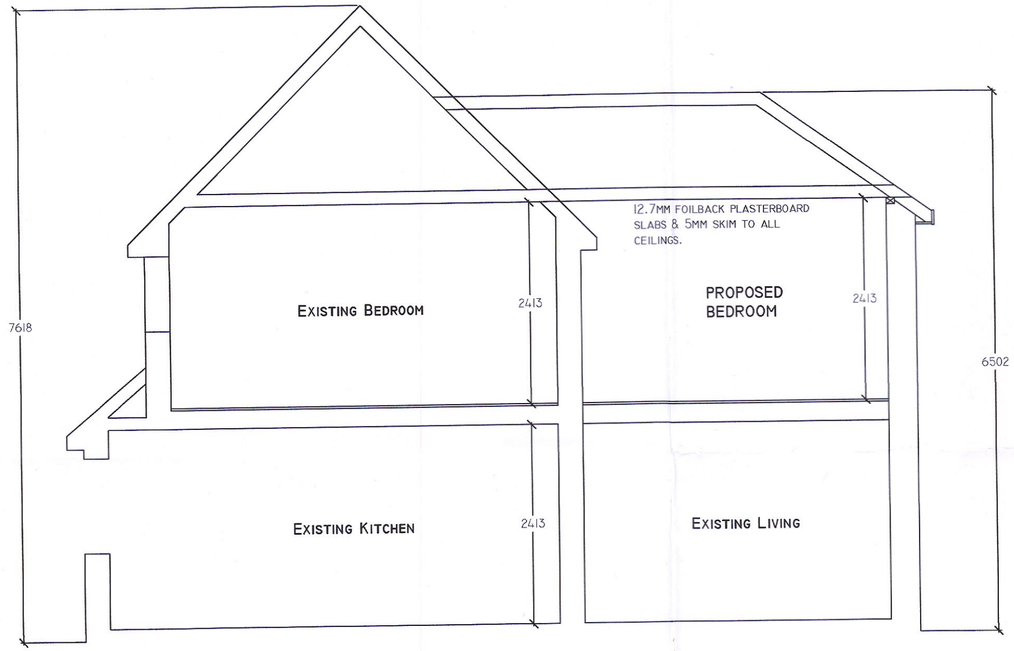


## PROPOSED TYPICAL SECTION
SCALE 1:50

| Rev. | Date | By | Description |
|---|---|---|---|
| | | | |
| | | | |
| | | | |
| | | | |
| | | | |

| | |
|---|---|
| Scale | 1 : 50 |
| Date | APRIL 2022 |
| Drawn by | D.C. |
| Drg. No. | 22-1446-04 |
| Rev. | |
| Job Title | PROPOSED WORKS AT 2 BALLYBODEN CRESCENT, RATHFARNHAM, DUBLIN 16 |
| Drawing Title | TYPICAL SECTION |
| Client | SEAN & LISA SHERRIDAN |


© DaCAD DESIGNS
DESIGN, PLANNING &
FIRE SAFETY CONSULTANTS
55 LUDFORD DRIVE, BALLINTEER , DUBLIN 16.
TEL: 086 8147081
Email-dacdesigns@gmail.com