Play Areas *Scale: 1:100 @A1*

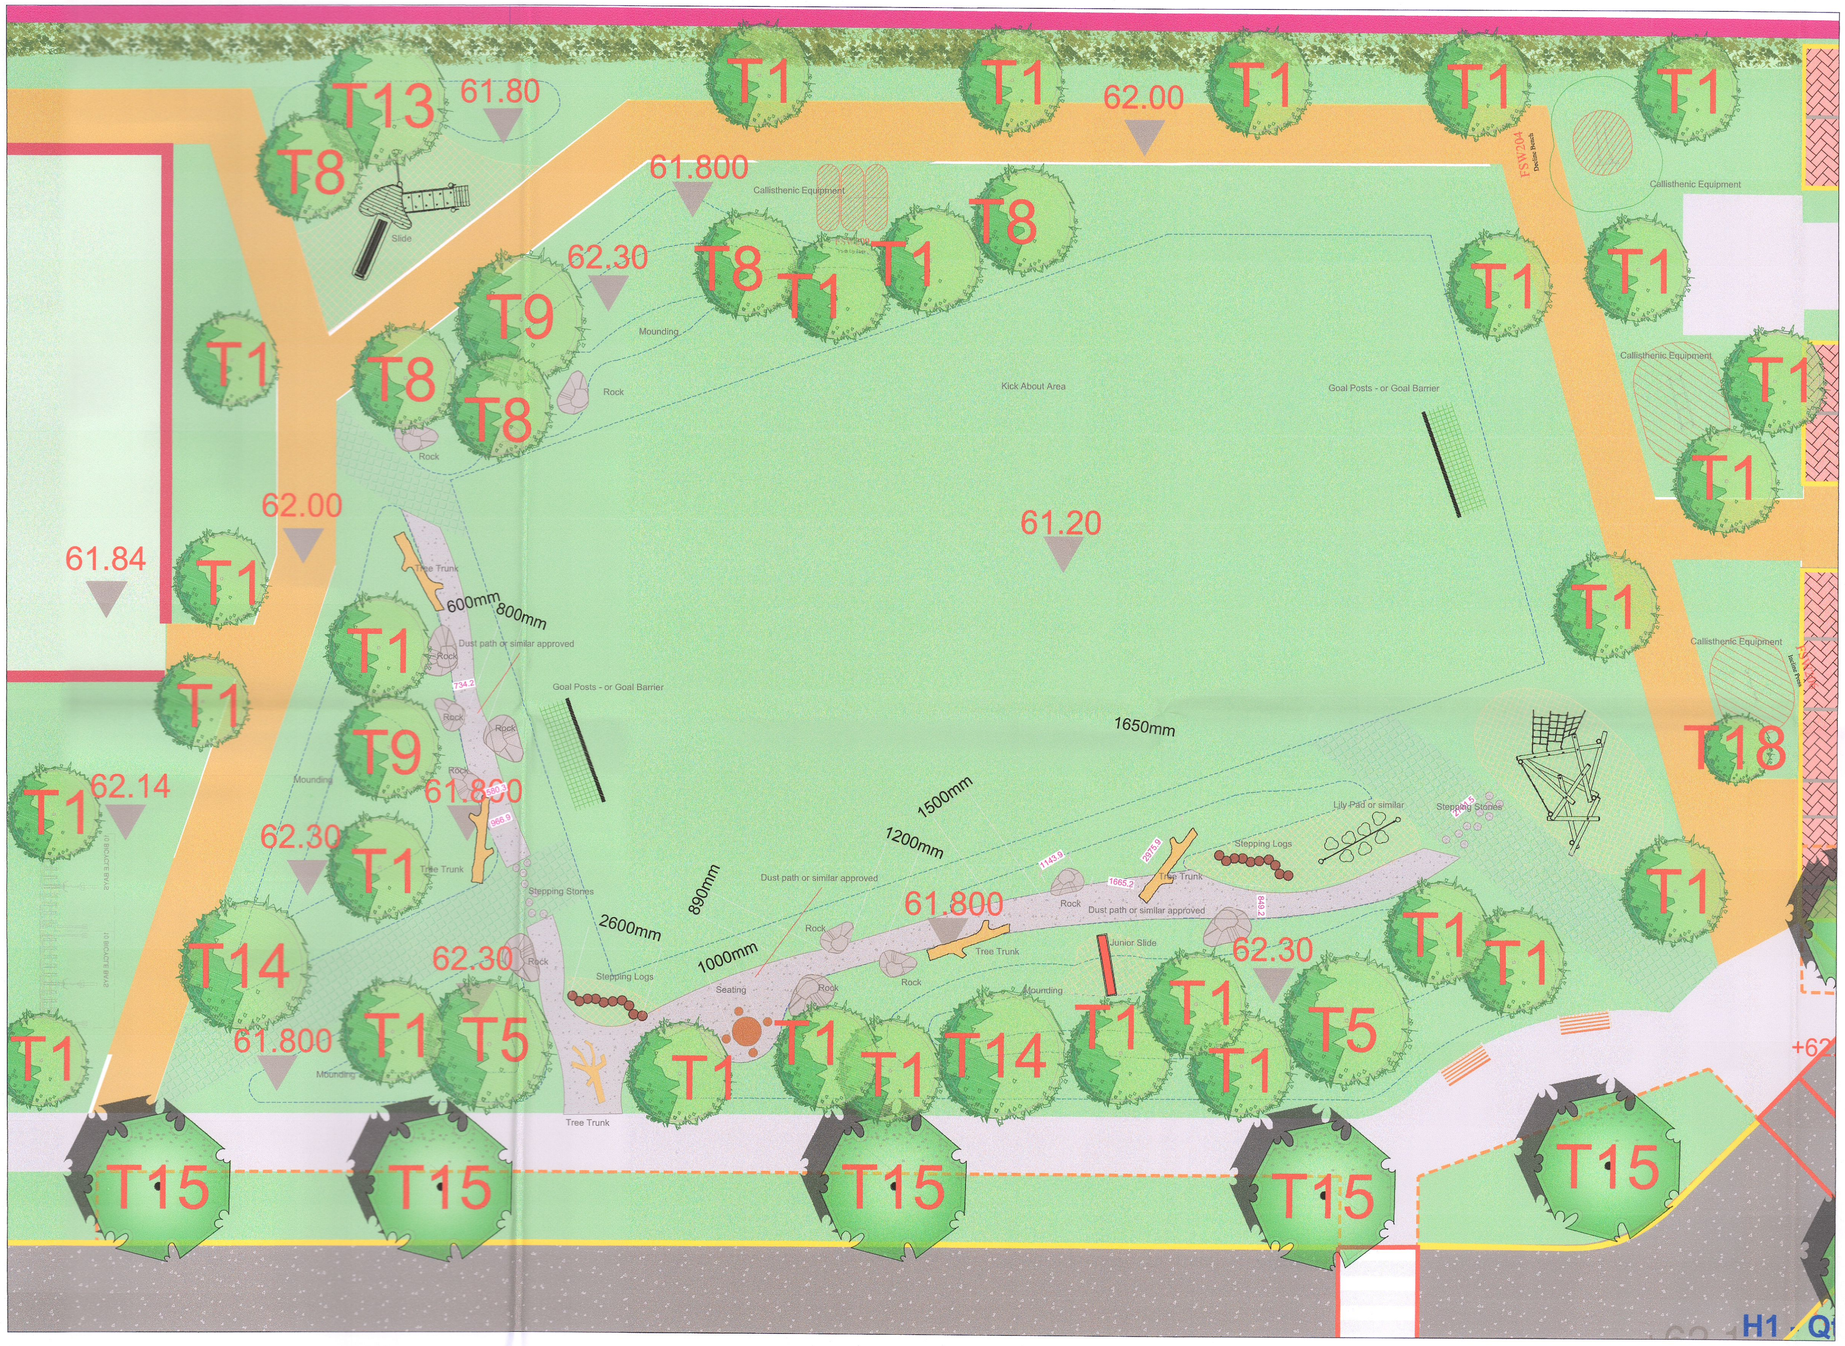

Timber Logs:

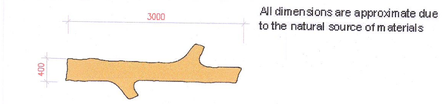

All dimensions are approximate due to the natural source of materials

Rocks:

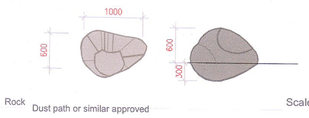

Scale: 1:50

Stepping Logs:

Waterlillies Balances:

N

REVISIONS:			
Rev Q2	CW	03.08.2022	Tender - Site Development
Rev R	CW	26.08.2022	Further Compliance

Project Title: Proposed Residential Development at St. Edmunds, Lucan, Co. Dublin

Dwg. No.: 12

Scale: Varies @ A1

Client: Moykerr Ltd.

Date: 28.05.2021

Drawing Title: Main Open Space - Landscape Development - Play Areas

Drawing By: AMT

Job No.: 1470

Checked By: RMD

RMDA LANDSCAPE ARCHITECTS · CONSULTANTS

Ronan MacDiarmada +Associates Ltd.
Landscape Architects and Consultants.

5 Tootenhill, Rathcoole, Co. Dublin
tel: +353 1 412 4476 mob: 086 26 25 438
fax: +353 1 401 3748 e-mail: ronan@rmda.ie

This drawing is copyright ©