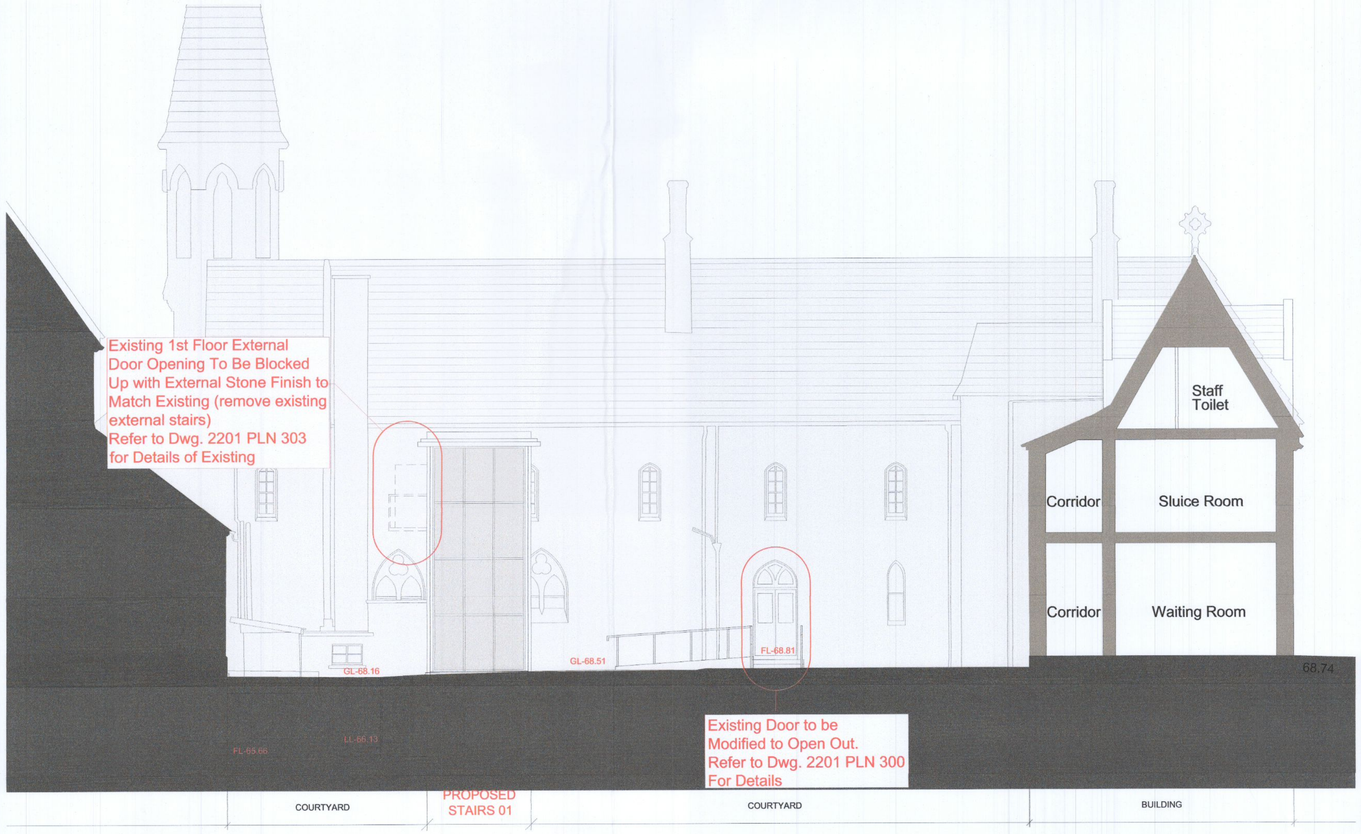

Elevation-05 Scale 1:100

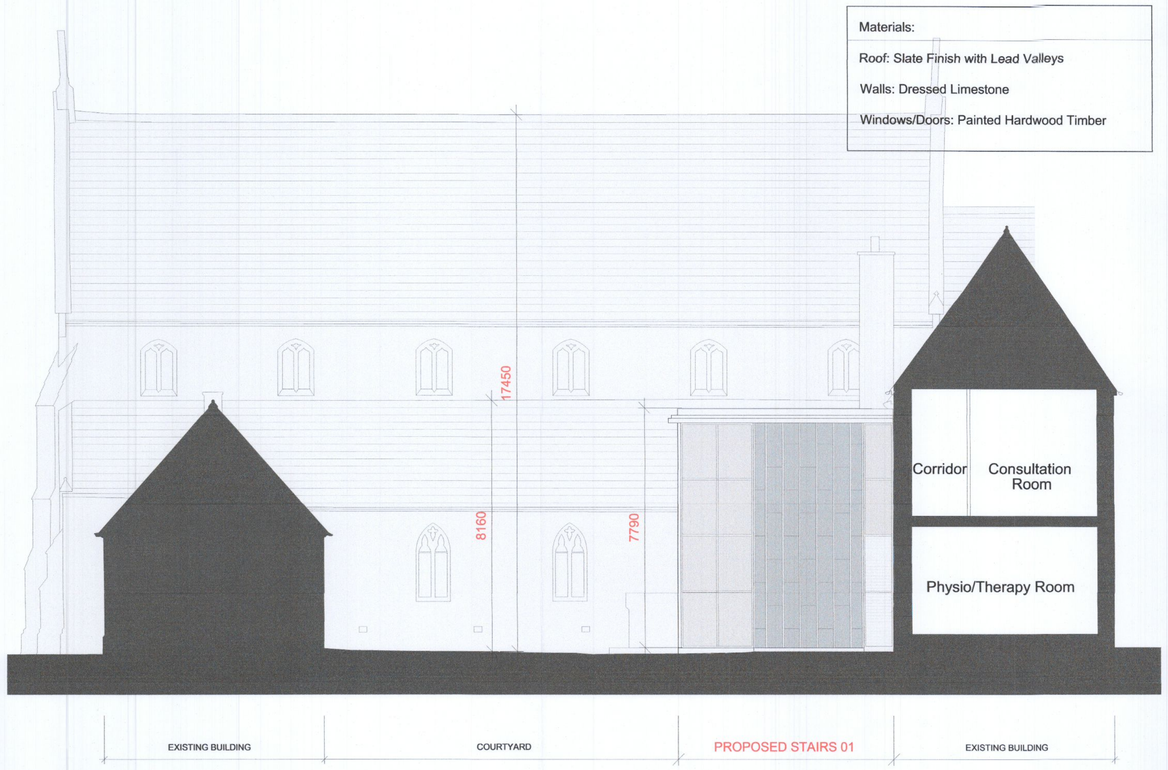

Elevation-08 Scale 1:100

Elevation-06 Scale 1:100

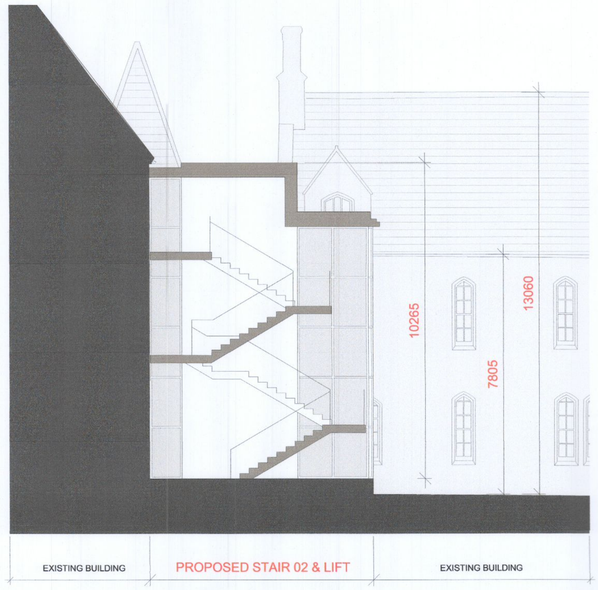

Elevation-07 Scale 1:100

Materials:

- Zinc with Standing Seams
- Glazed Curtain Walling
- Powder Coated Louvres

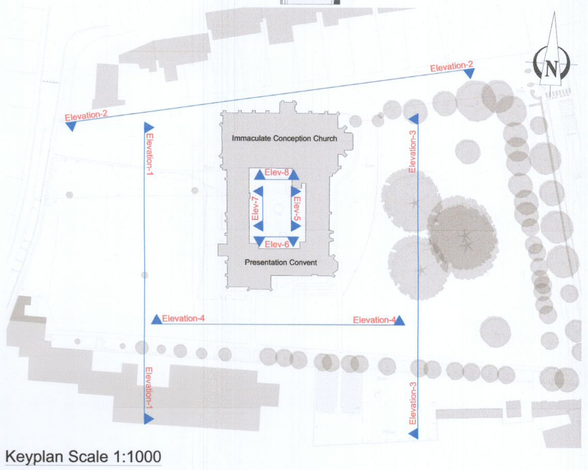

Keyplan Scale 1:1000

revision:

date/int.:

description PROPOSED CHURCH & CONVENT SECTIONS & ELEVATIONS SHEET - 5 Presentation Convent Clondalkin (A Protected Structure)	cad ref. drawing no. 2201 PLN 214 rev.n.	job Community Geriatric Daycare for TUH at Presentation Convent Clondalkin client Bartra Property (NH) Limited. issue PLANNING	scale 1:100 date JULY 22 drawn checked

© This drawing is copyright.

1 Do not scale this drawing.
2 Errors and omissions to be immediately notified to Architect.
3 All dimensions to be checked on site.
4 To be read with relevant Engineers drawings.

CONROY CROWE KELLY ARCHITECTS
65 MERRION SQUARE
DUBLIN 2
PHONE 661399011 FAX 6765715
e-mail info@cck.ie