AREA 6 Convent Courtyard -Landscape Masterplan
Detail 1 -Scale 1:50

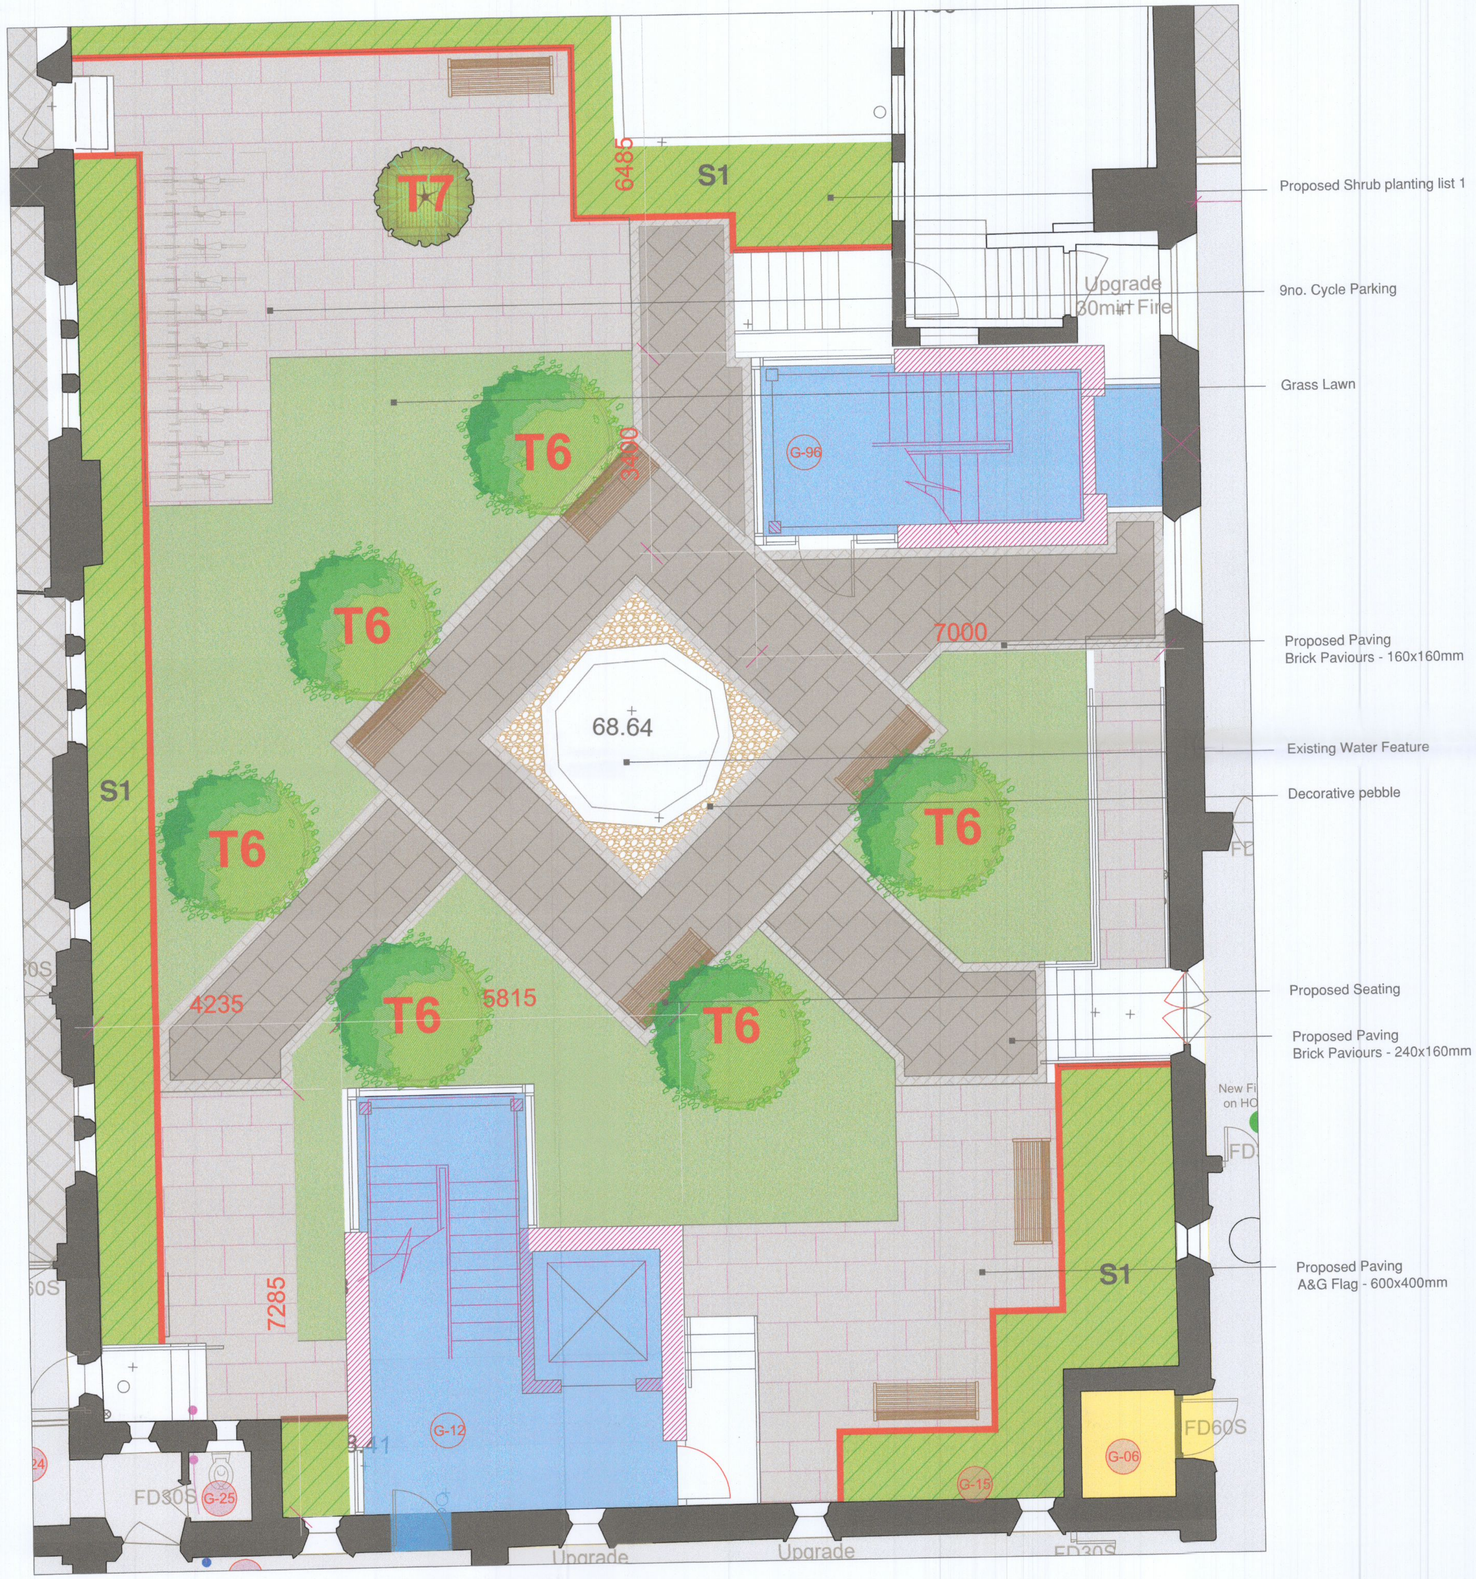

Proposed Tree Planting

No.	Name.	Size.
T1	Betula pendula	14-16 cm
T2	Acer campestre 'Elsrijk'	16-18 cm
T3	Tilia cordata 'Greenspire	16 -18 cm
T4	Malus Domestica	14-16cm
T5	Quercus robur	16-18cm
T6	Quercus robur 'Koster'	14-16cm
T7	Olea europaea	200cm 50L
T8	Fagus sylvatica 'Dawyck'	16-18cm
T9	Laurus nobilis	250cm 50L
T10	Carpinus betulus'fastigiata	16-18cm
T11	Fagus sylvatica 'atropurpurea'	18-20cm
T12	Acer palmatum 'Blood good'	200cm 50 L
T13	Malus 'John Downie'	16 - 18cm
T14	Arbutus unedo	200cm 40L
T15	Pyrus calleryana 'Chanticleer'	16 - 18 cm
T18	Prunus serrulata 'Tai Haku'	14 - 16 cm
T19	Prunus avium 'Plena'	16 - 18 cm
T20	Viburnum opulus	150cm 20L
T21	Amelanchier lamarckii	200cm 50L multi stem
T22	Betula pendula multi stem	450cm 90L
T23	Acer palmatum shirasawanum	200cm 50 L
T24	Betula pendula	12-14cm

Shrub Plant list 1
Liriope muscari
Hakonechloa macra 'Aureola'
Hemerocallis 'Crimson Pirate (Daylily)
Hosta 'June'

Shrub Plant list 2
Persicaria affinis
Miscanthus

LANDSCAPE TREATMENTS

SOFT LANDSCAPE TREATMENTS

PROPOSED TREE PLANTING
See list

PROPOSED TREE PLANTING
See List

EXISTING TREES
Retained

PROPOSED HEDGEROW PLANTING
Fagus sylvatica hedge

PROPOSED SHRUB PLANTING

PROPOSED SHRUB PLANTING
SENSORY PLANTING

PROPOSED GRASS SURFACE

PROPOSED SEDUM PLANTING

HARD LANDSCAPE TREATMENTS - or similar approved

SURFACE TREATMENT
BRICK PAVIOURS 160 x160 x 60mm

SURFACE TREATMENT
BRICK PAVIOURS 240 x160 x 60mm

SURFACE TREATMENT
ACHESON & GLOVER FLAG
600 X 400 X 50mm
(to upper courtyard only)

SURFACE TREATMENT
TARMACADAM - Access Road

SURFACE TREATMENT
CONCRETE

SURFACE TREATMENT
GRAVEL SURFACE - RETAIN FROM EXISTING ENTRANCE

SURFACE TREATMENT
DECORATIVE PEBBLE - Ballylusk
(Against building edge)

SURFACE TREATMENT - PARKING
RUSTIC CONCRETE PAVING, 200 X 100mm, AT 80mm DEPTH. with 240 x 160m recon granite border

SURFACE TREATMENT
SCATTER COAT RESIN BOND PATH or similar approved

Site Plan

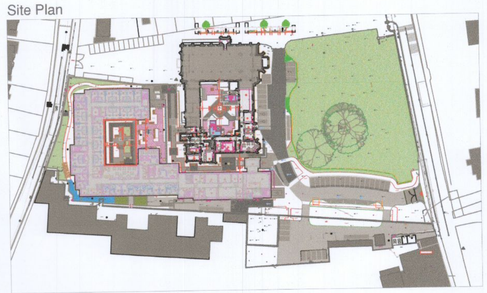

KERB TREATMENTS

PROPOSED TREATMENT
Concrete Pin Kerb - 915 x 175 x 125mm

	Description	By	Date
Rev K	Change layout planting	JC	09.04.19
Rev L	Revisions	JC	16.04.19
Rev M	Revisions	JC	23.04.19
Rev N	Revisions	PR	27.04.2020
Rev 0	Revisions	PR	27.05.2020
Rev P	Construction	PR	21.10.2020
Rev Q	Construction	PR	28.05.2021
Rev Q1	Construction	PR	15.07.2021
Rev R1	Construction	PR	02.08.2022

Proposed Retirement Home
At Presentation Convent Clondalkin

Client: Bartra Capital

Drawing Title: Landscape Masterplan - Church Courtyard

Job No.: 2018 - 1423

Scale: 1:50 | Dwg :10
Date: 06.02.18
Drawing By: JC
Checked By: RMD

Ronan MacDiarmada +Associates Ltd.
Landscape Architects and Consultants.
Tootenhill, Rathcoole, Co. Dublin
tel: +353 1 412 4476 mob: 086 26 25 438
e-mail: ronan@rmda.ie

This drawing is copyright ©