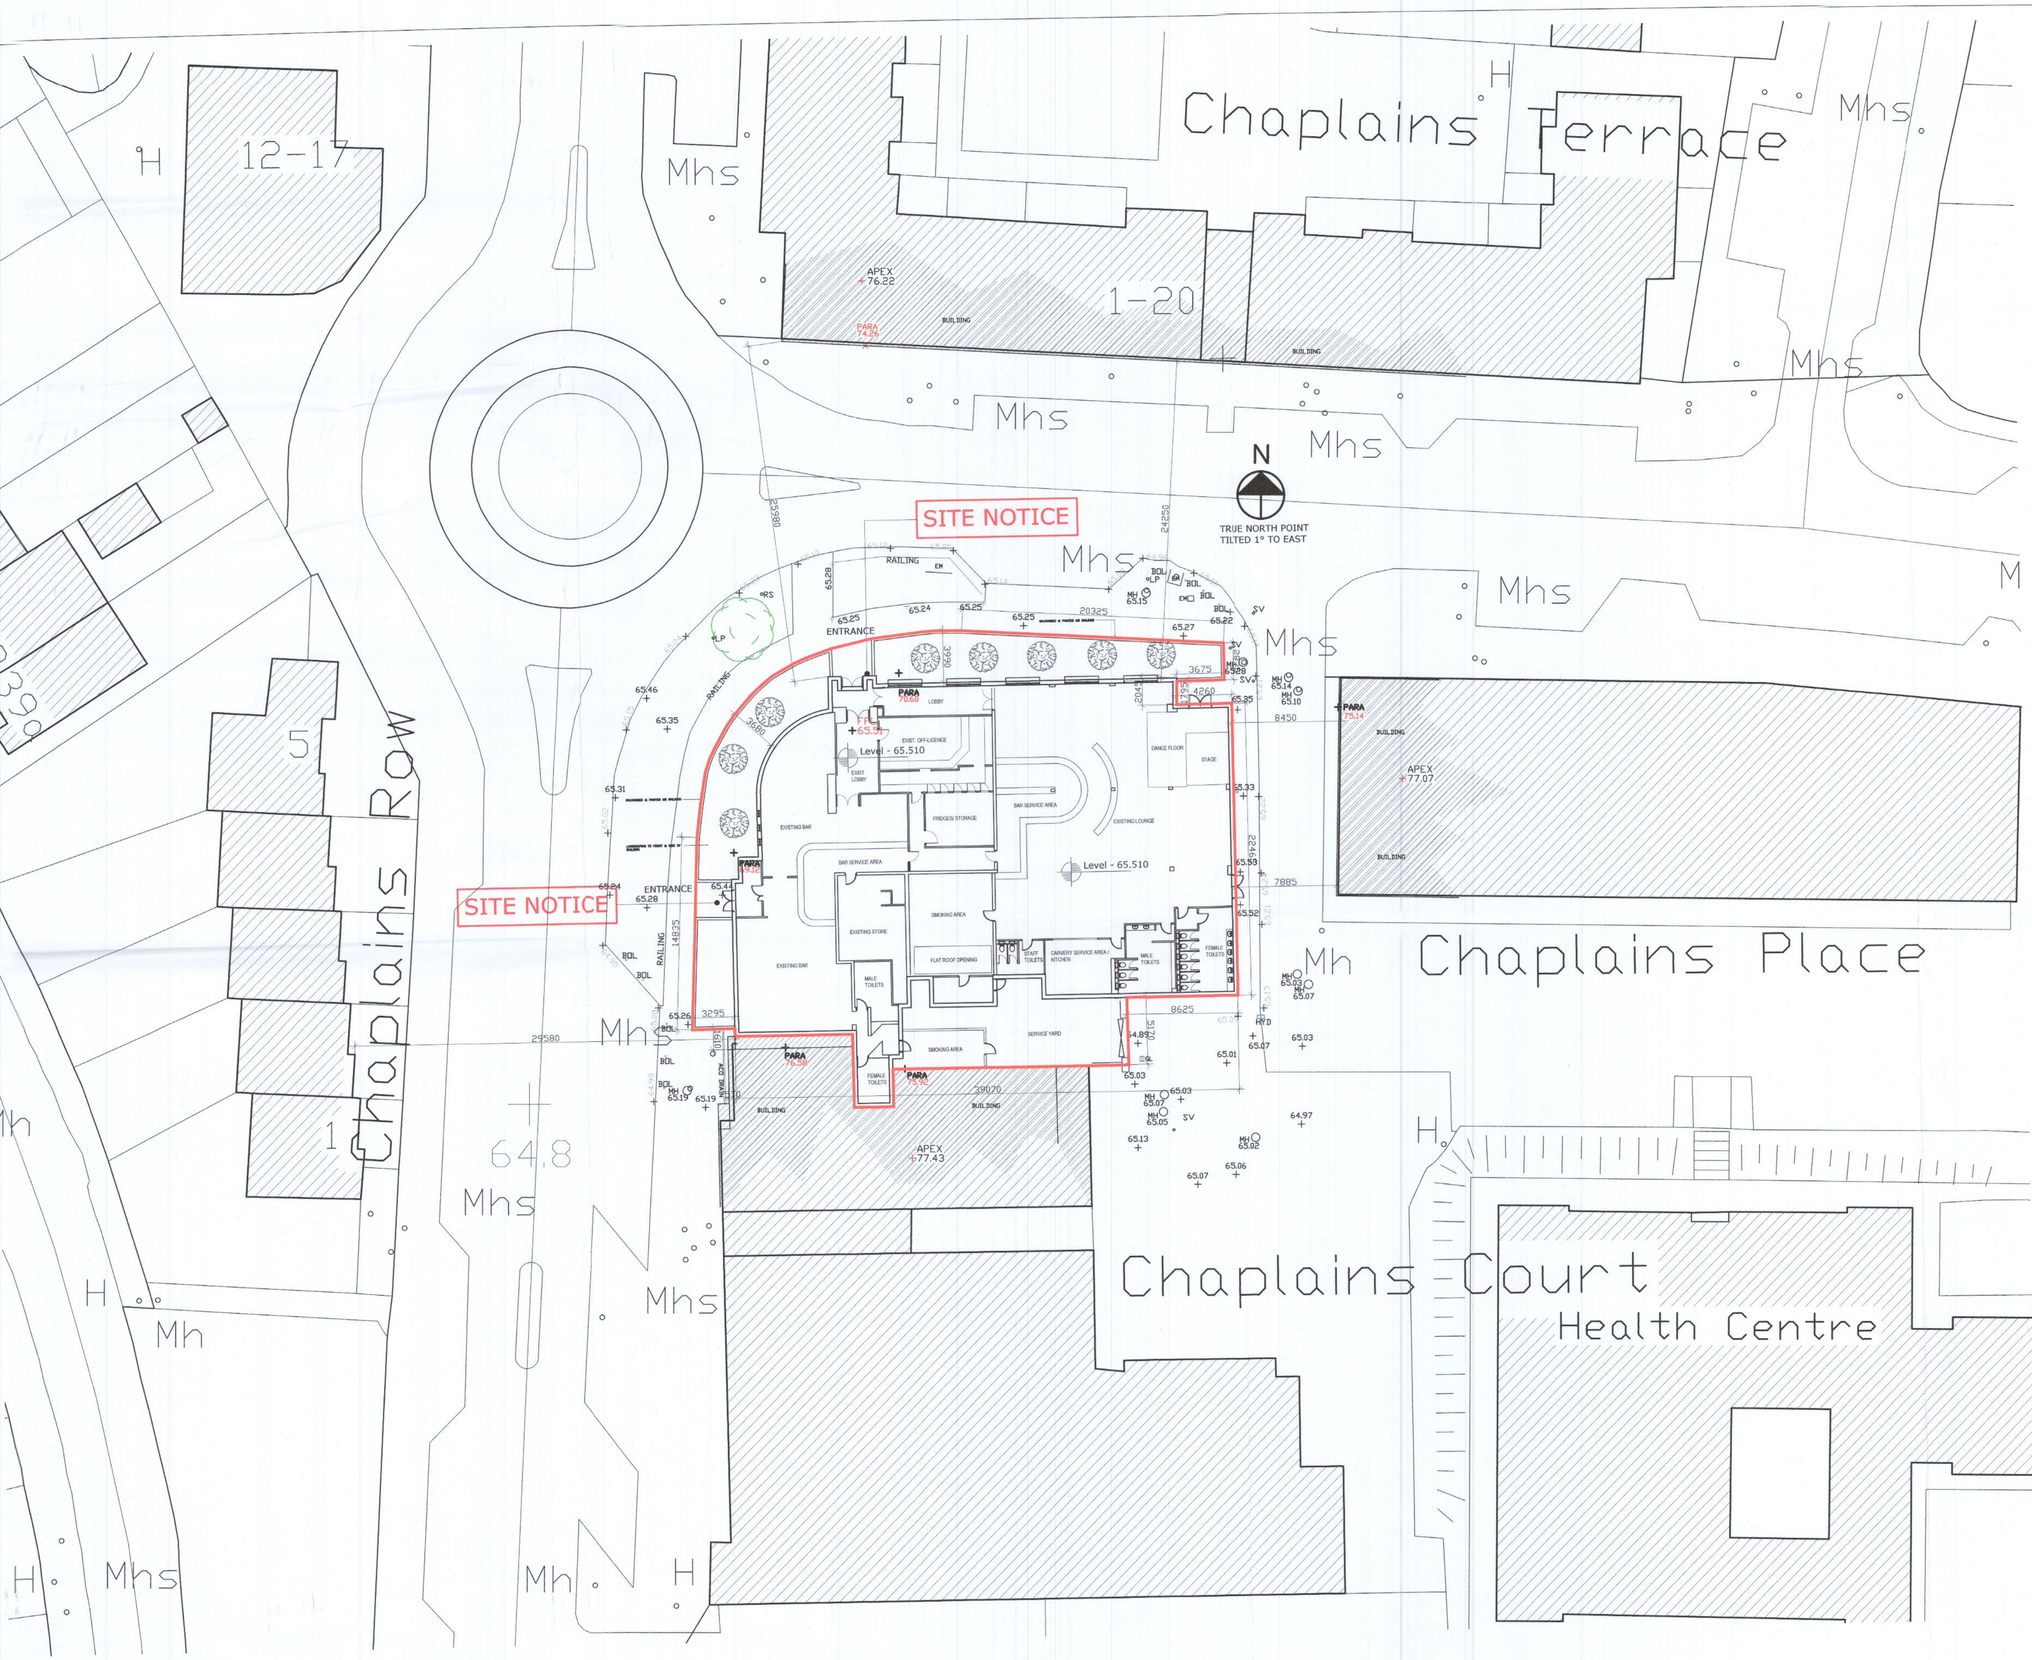

Existing Site Plan

Scale 1:250 A1, 1:500 A3

The Finches Development

LEGEND	A1

REV	DATE	DESCRIPTION

John O'Neill & Associates
Architects & Interior Designers Ltd.
1 Irishtown Road Dublin 4.
Phone 01 6678100.
email info@jona.ie
www.jona.ie

Note: All dimensions are to be verified on site. Do not scale from drawings. Any discrepancies are to be referred to the architect before proceeding.

PLANNING

Project Title: The Finches Development

Client: Old Nangor Road Ltd.

Drawing Title: Existing Site Plan

Scale:	Date:
A1-1:250 A3-1:500	August 2022 Checked By:

Project No:	Drwg No:	Revision:
9816_03	2100	