Western Elevation *Scale 1:100*

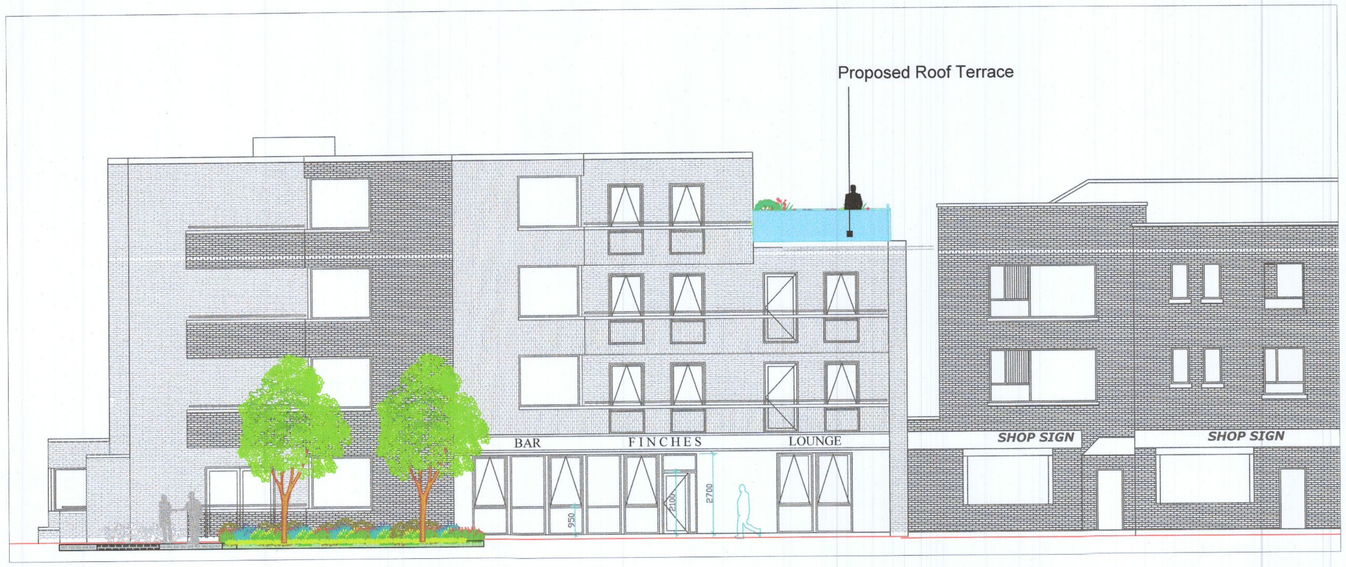

Main Entrance to Apartments Western Elevation *Scale 1:50*

Landscape Plan *Scale NTS*

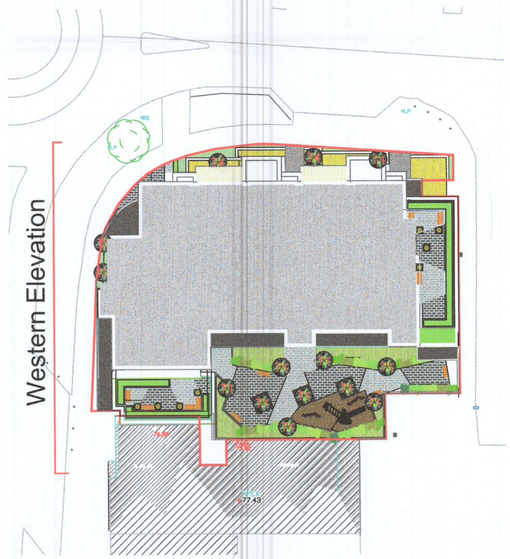

REVISIONS:			
REV	Drawn By	Date	Description
C	JC	24/08/2022	Revised layout for submission

Project Title:
Proposed Mix Development at The Finches Development
Co. Dublin.

Client: Old Nangor Road Ltd.

Drawing Title: North Elevation Landscape Treatment

Job No.: 1660

Dwg. No.: 03

Scale: 1:250 @ A1

Date: 17.08.2022

Drawing By: JC

Checked By: RMD

RMDA LANDSCAPE ARCHITECTS + CONSULTANTS

Ronan MacDiarmada +Associates Ltd.
Landscape Architects and Consultants.

5 Tootenhill, Rathcoole, Co. Dublin
tel: +353 1 412 4476 mob: 086 26 25 438
fax: +353 1 401 3748 e-mail: ronan@rmda.ie

This drawing is copyright ©