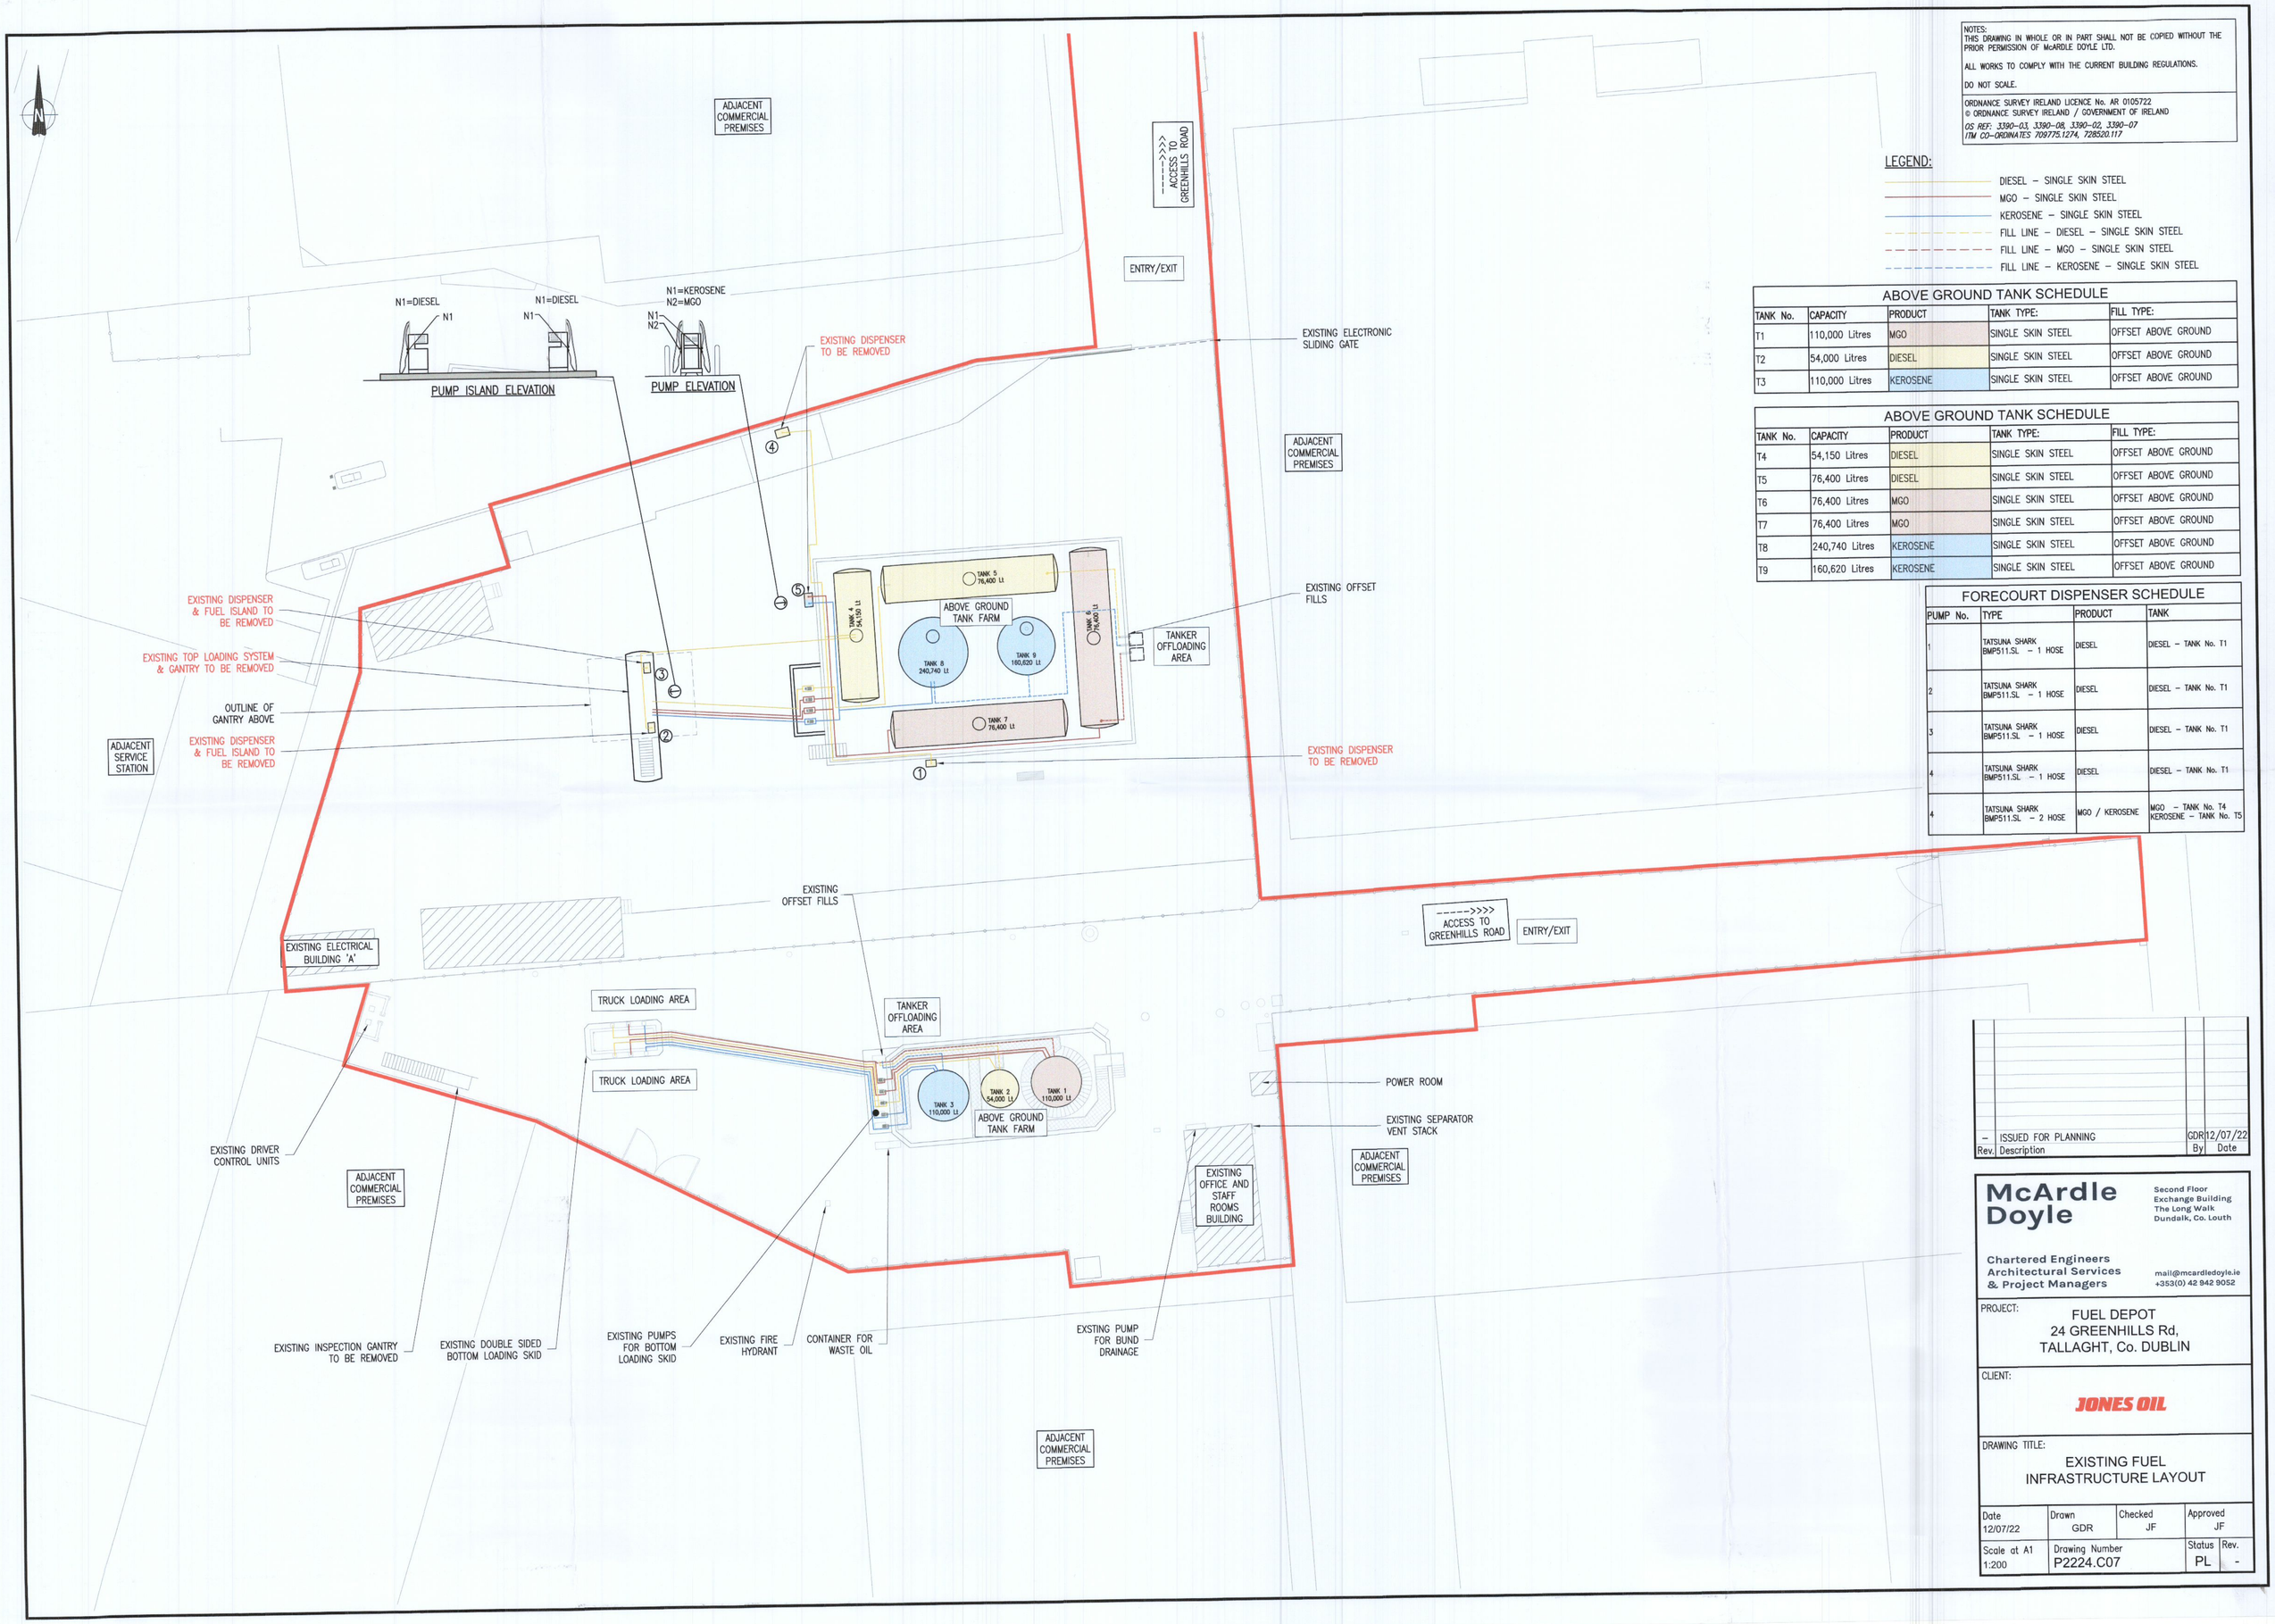

NOTES:
THIS DRAWING IN WHOLE OR IN PART SHALL NOT BE COPIED WITHOUT THE PRIOR PERMISSION OF McARDLE DOYLE LTD.

ALL WORKS TO COMPLY WITH THE CURRENT BUILDING REGULATIONS.

DO NOT SCALE.

ORDNANCE SURVEY IRELAND LICENCE No. AR 0105722
© ORDNANCE SURVEY IRELAND / GOVERNMENT OF IRELAND
OS REF: 3390-03, 3390-08, 3390-02, 3390-07
ITM CO-ORDINATES 709775.1274, 728520.117

LEGEND:

- DIESEL – SINGLE SKIN STEEL
- MGO – SINGLE SKIN STEEL
- KEROSENE – SINGLE SKIN STEEL
- FILL LINE – DIESEL – SINGLE SKIN STEEL
- FILL LINE – MGO – SINGLE SKIN STEEL
- FILL LINE – KEROSENE – SINGLE SKIN STEEL

ABOVE GROUND TANK SCHEDULE

TANK No.	CAPACITY	PRODUCT	TANK TYPE:	FILL TYPE:
T1	110,000 Litres	MGO	SINGLE SKIN STEEL	OFFSET ABOVE GROUND
T2	54,000 Litres	DIESEL	SINGLE SKIN STEEL	OFFSET ABOVE GROUND
T3	110,000 Litres	KEROSENE	SINGLE SKIN STEEL	OFFSET ABOVE GROUND

ABOVE GROUND TANK SCHEDULE

TANK No.	CAPACITY	PRODUCT	TANK TYPE:	FILL TYPE:
T4	54,150 Litres	DIESEL	SINGLE SKIN STEEL	OFFSET ABOVE GROUND
T5	76,400 Litres	DIESEL	SINGLE SKIN STEEL	OFFSET ABOVE GROUND
T6	76,400 Litres	MGO	SINGLE SKIN STEEL	OFFSET ABOVE GROUND
T7	76,400 Litres	MGO	SINGLE SKIN STEEL	OFFSET ABOVE GROUND
T8	240,740 Litres	KEROSENE	SINGLE SKIN STEEL	OFFSET ABOVE GROUND
T9	160,620 Litres	KEROSENE	SINGLE SKIN STEEL	OFFSET ABOVE GROUND

FORECOURT DISPENSER SCHEDULE

PUMP No.	TYPE	PRODUCT	TANK
1	TATSUNA SHARK BMP511.SL – 1 HOSE	DIESEL	DIESEL – TANK No. T1
2	TATSUNA SHARK BMP511.SL – 1 HOSE	DIESEL	DIESEL – TANK No. T1
3	TATSUNA SHARK BMP511.SL – 1 HOSE	DIESEL	DIESEL – TANK No. T1
4	TATSUNA SHARK BMP511.SL – 1 HOSE	DIESEL	DIESEL – TANK No. T1
4	TATSUNA SHARK BMP511.SL – 2 HOSE	MGO / KEROSENE	MGO – TANK No. T4 KEROSENE – TANK No. T5

Rev.	Description	By	Date
–	ISSUED FOR PLANNING	GDR	12/07/22

McArdle Doyle
Chartered Engineers
Architectural Services
& Project Managers
Second Floor
Exchange Building
The Long Walk
Dundalk, Co. Louth
mail@mcardledoyle.ie
+353(0) 42 942 9052

PROJECT:
FUEL DEPOT
24 GREENHILLS Rd,
TALLAGHT, Co. DUBLIN

CLIENT:
JONES OIL

DRAWING TITLE:
EXISTING FUEL
INFRASTRUCTURE LAYOUT

Date	Drawn	Checked	Approved
12/07/22	GDR	JF	JF

Scale at A1	Drawing Number	Status	Rev.
1:200	P2224.C07	PL	-