Note:-
Refer also to proposed plans for dimensions of proposed building to site bounary

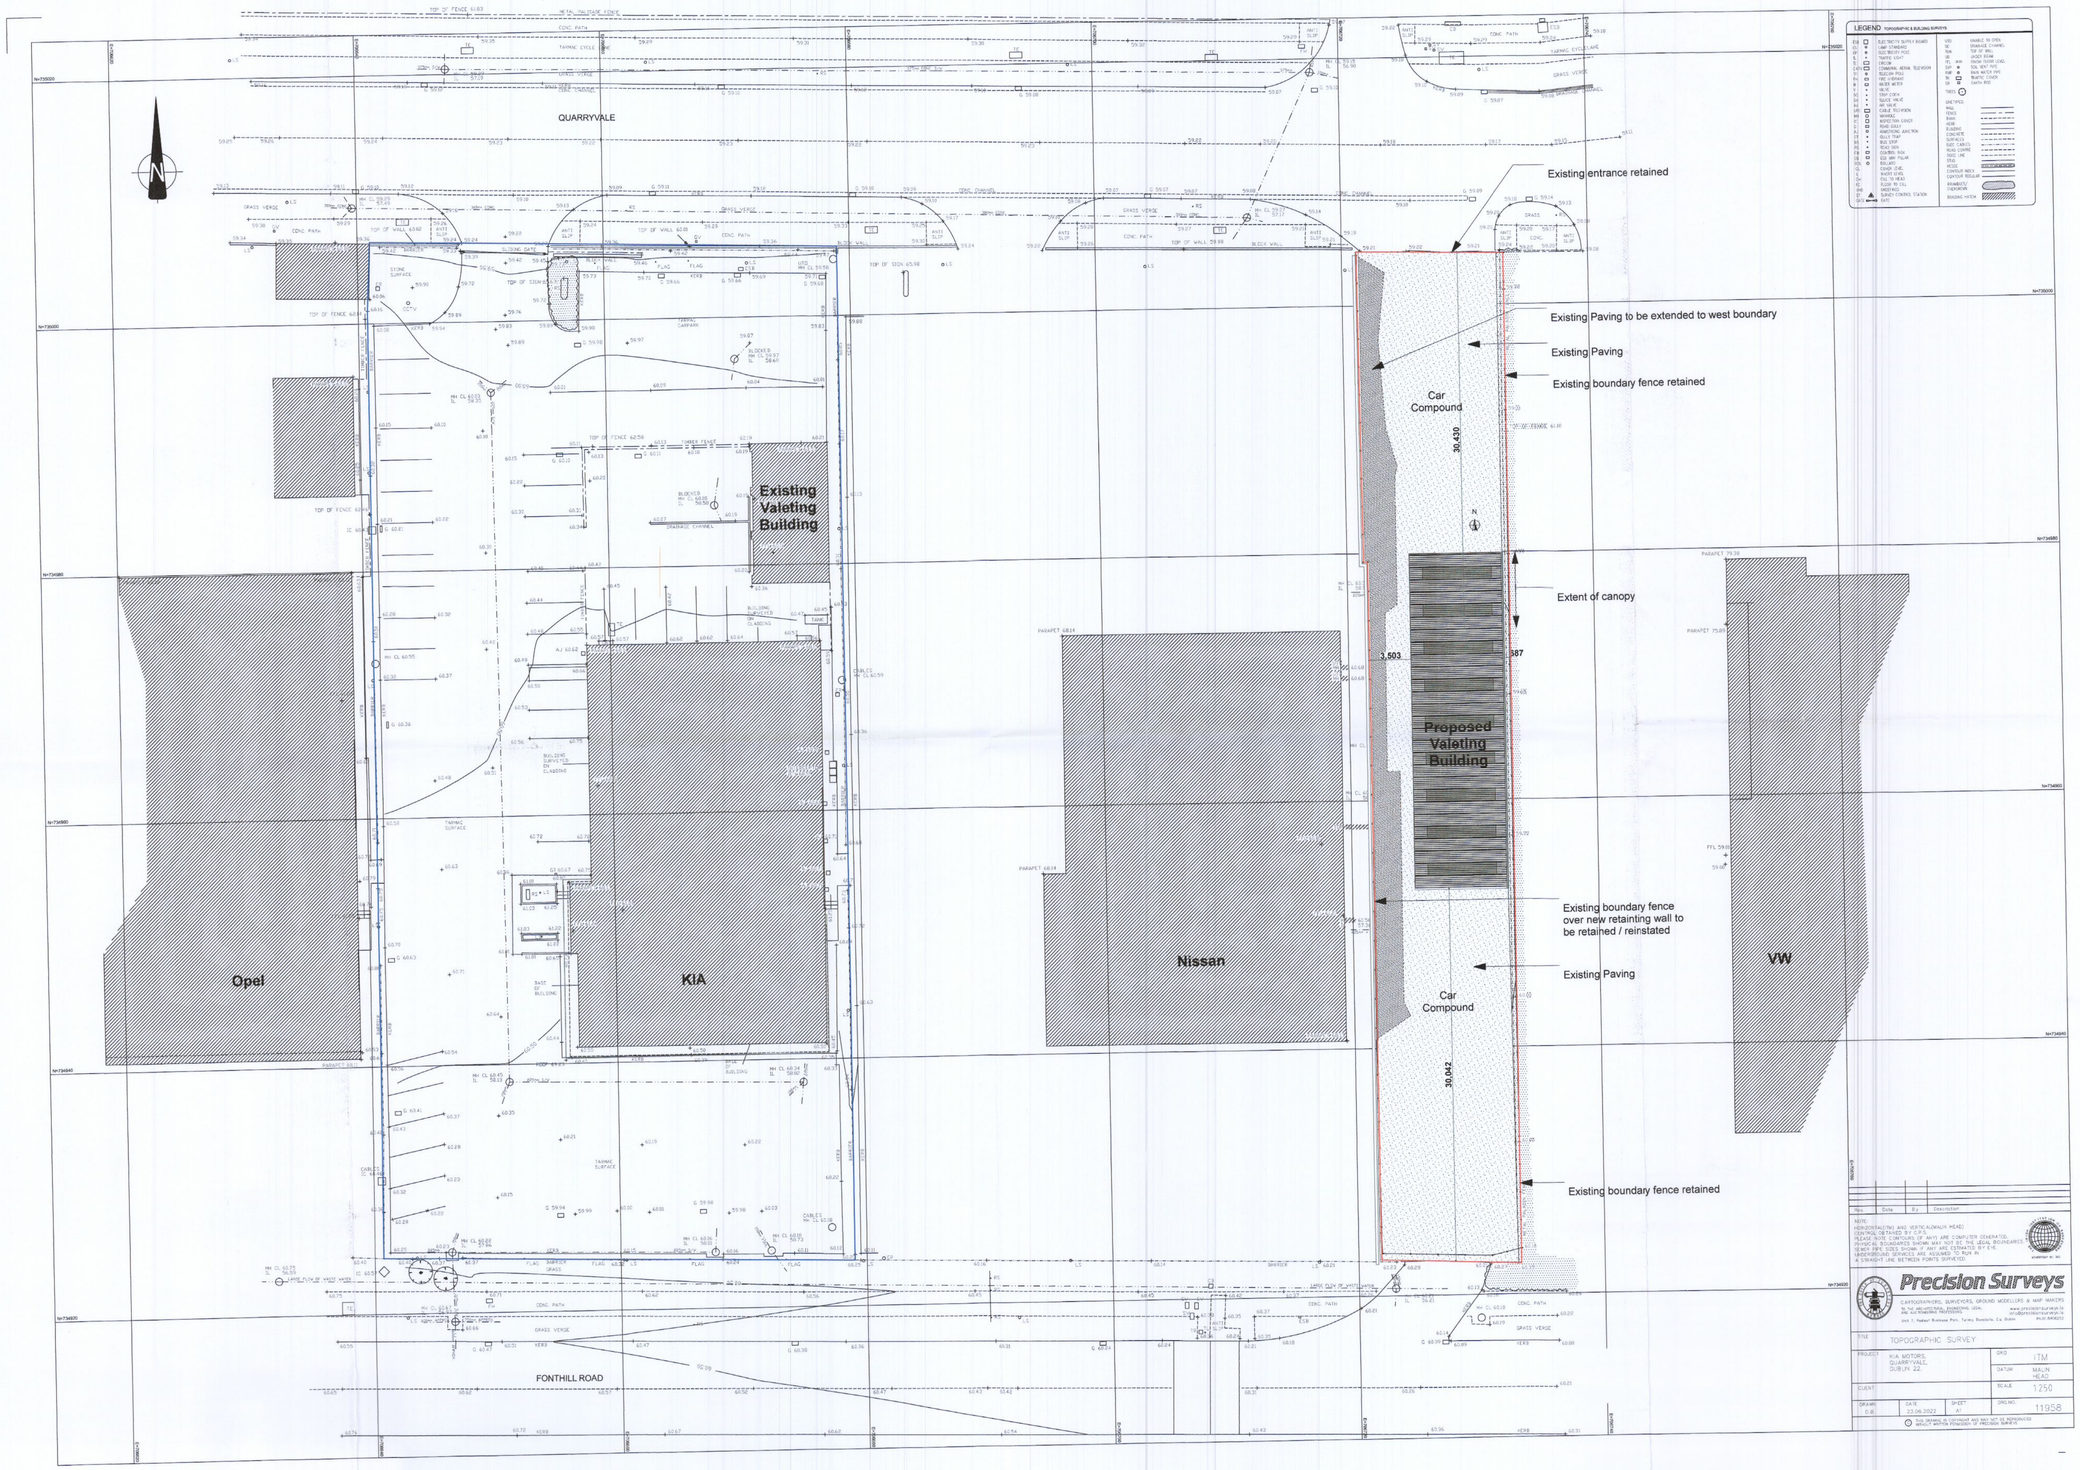

Block Plan 1:250
1:250

1
-

0 1 2 3 4 5 6 7 8 9
Scale @ 1:100

0 1 2 3 4
Scale @ 1:50

Rev/D	Description	Date	Purpose of Issue	status	Scales @ A1	Project No.	Originator	Project	Client	Layout Title	Drawing Number
					1:250	2209	HODGINS ARCHITECTS Amalfi, Rocky Road Wicklow Town, Co. Wicklow A67 FA46 086 8133456 hodginsarchitects@gmail.com	KIA LIFFEY VALLEY Showroom and Valeting Buildings Valley Motor Mall, Dublin 22	GABRIEL KEANE MOTORS	Block Plan	project: 2209 - originator: HA - number: A.2 - rev: A