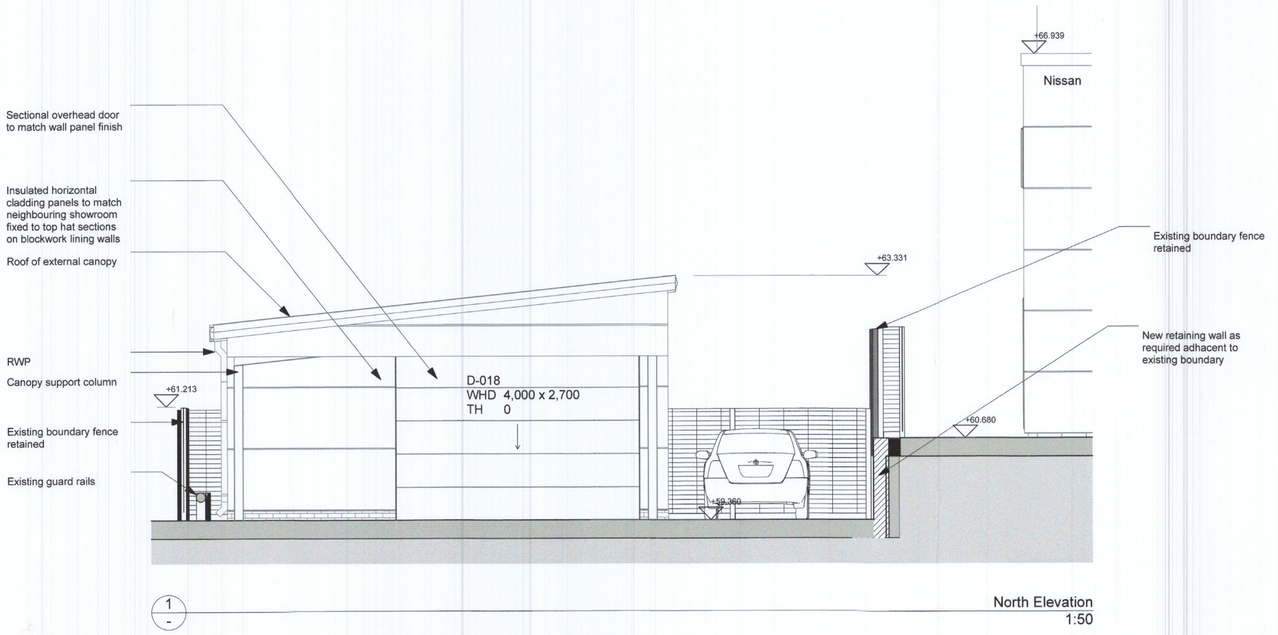

1
-

North Elevation
1:50

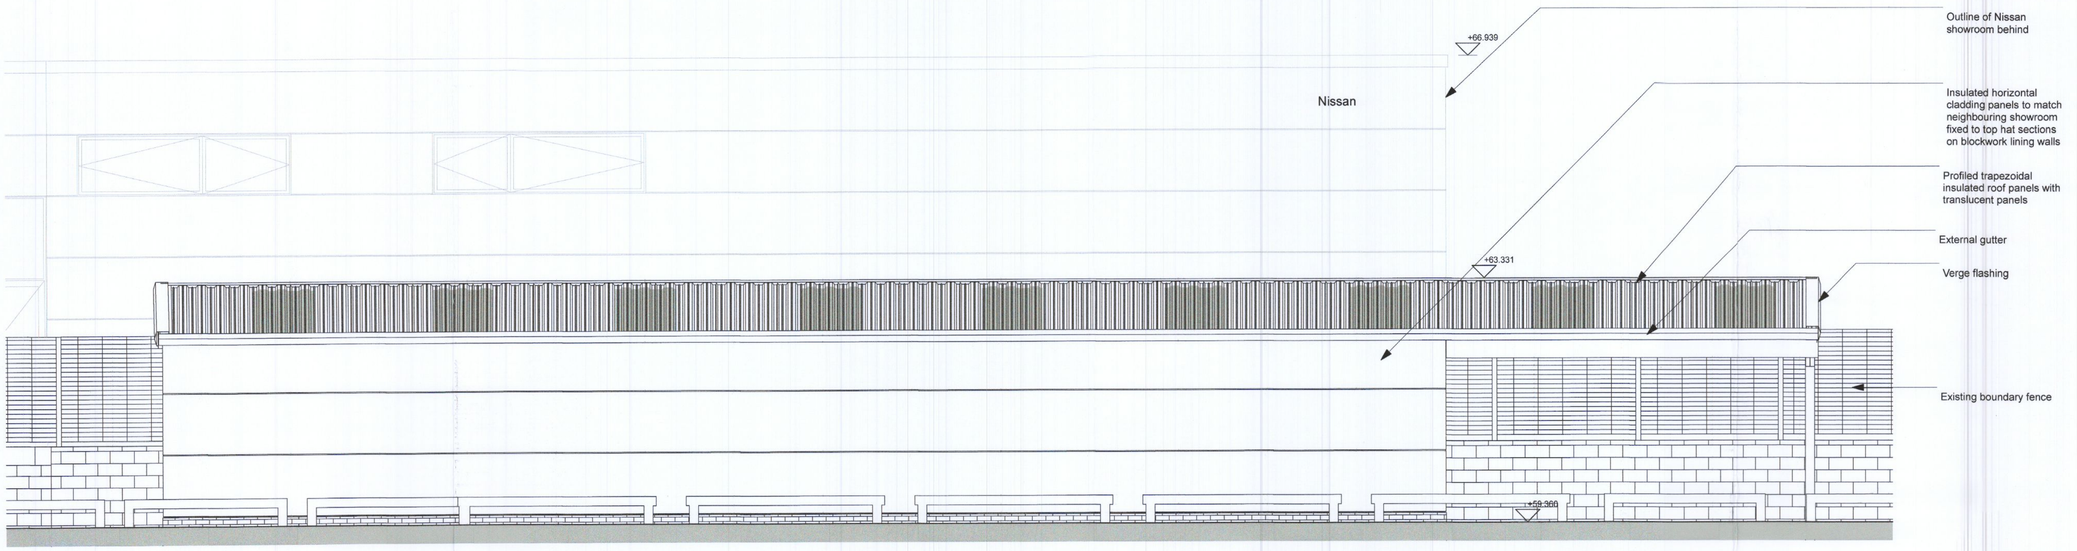

2
-

East Elevation
1:50

0 1 2 3 4 5 6 7 8 9
Scale @ 1:100

0 1 2 3 4
Scale @ 1:50

RevID	Description	Date

Purpose of Issue

status

Scales @ A1: 1:50

Project No.: 2209

Originator: 086 8133456

HODGINS ARCHITECTS
Amalfi, Rocky Road Wicklow Town,
Co. Wicklow A67 FA46
hodginsarchitects@gmail.com

Project: KIA LIFFEY VALLEY
Showroom and Valeting Buildings
Valley Motor Mall, Dublin 22

Client: GABRIEL KEANE MOTORS

Layout Title: Proposed North and East Elevations

Drawing Number			
project	originator	number	rev
2209	-HA-	A.5	A