Key Plan
Scale 1:5000

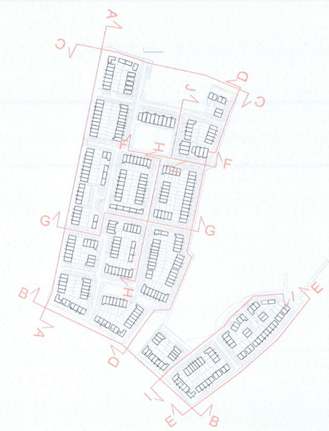

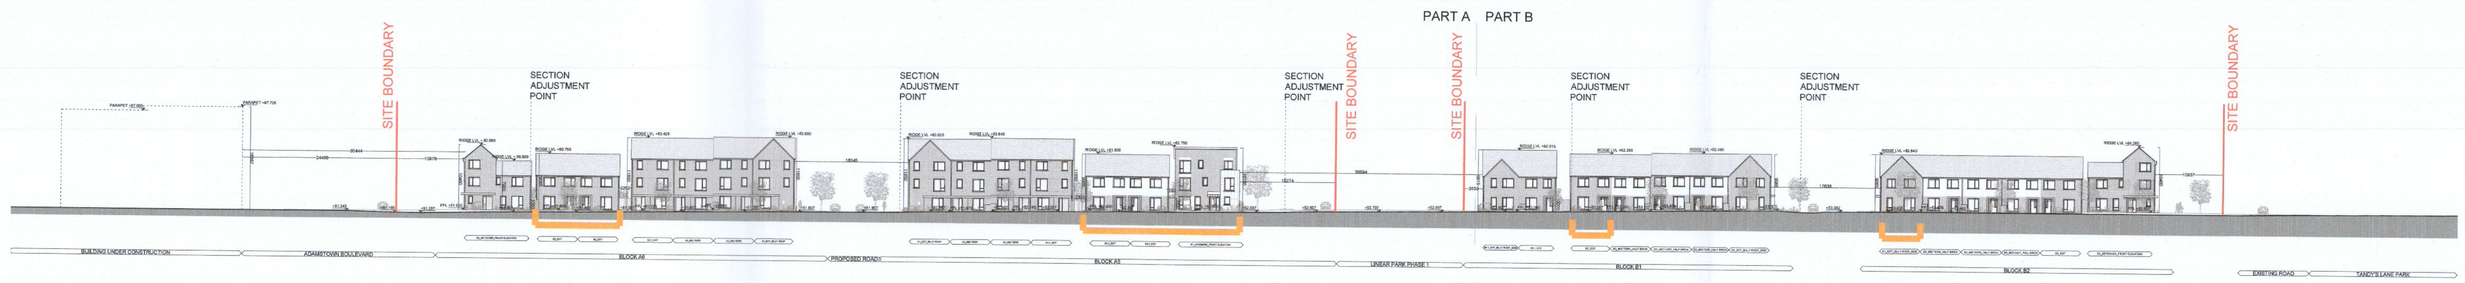

1 / 0203 Proposed Contiguous Elevation B-B 1:500

2 / 0203 Proposed Contiguous Elevation B-B 1:200 Part A

3 / 0203 Proposed Contiguous Elevation B-B 1:200 Part B

NOTES / LEGEND

- SITE BOUNDARY
- EXTENT OF REVISIONS TO CONTIGUOUS ELEVATIONS

ALL LEVELS REFER TO ORDNANCE SURVEY DATUM, MALIN HEAD

Key Plan:

Rev:	Date:	Description:	By:
00	06/04/2022	ISSUED FOR PLANNING	MOLA
01	26/08/2022	ISSUED FOR RFI	MOLA

MOLA
2 Donnybrook Road,
Donnybrook,
Dublin 4, Ireland
Telephone +353 1 218 3900
www.molaarchitecture.com

Notes:
Do not scale.
Use figured dimensions only.
This drawing is to be read in conjunction with all relevant specifications and drawings.
All dimensions to be checked on site.
In the event of any discrepancies between drawings, the contractor is to inform the Architect immediately.

Stage: PLANNING

Client: QUINTAIN DEVELOPMENTS IRELAND LTD

Project: TANDY'S LANE DEVELOPMENT PHASE 2
ADAMSTOWN, LUCAN, DUBLIN

Drawing: Proposed Contiguous Elevation B-B

Date: APR 22 | Scale: 1:200 /1:500@A0 | Int. Job No: 21024