RFI 3A AND RFI 3D: ~~BLOCKS A2 AND A3 REVISED TO IMPROVE~~ THE NORTHERN PARK AND TO ACCOMMODATE UPDATED EAST-WEST LINK. 28NO. DUPLEX BLOCKS INCLUDED TO RETAIN THE SAME DENSITY

1 / 0210 PROPOSED SECTION F-F 1:200

Key Plan
Scale 1:5000

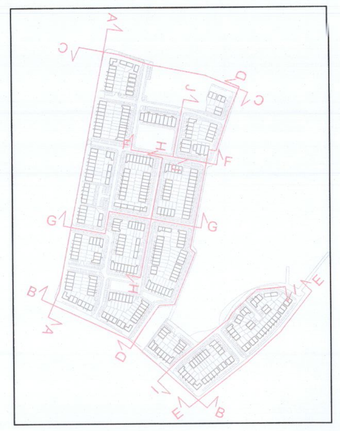

RFI 3A: BLOCK A 10 REVISED TO ACCOMMODATE UPDATED EAST- WEST LINK

2 / 0210 PROPOSED SECTION G-G 1:200

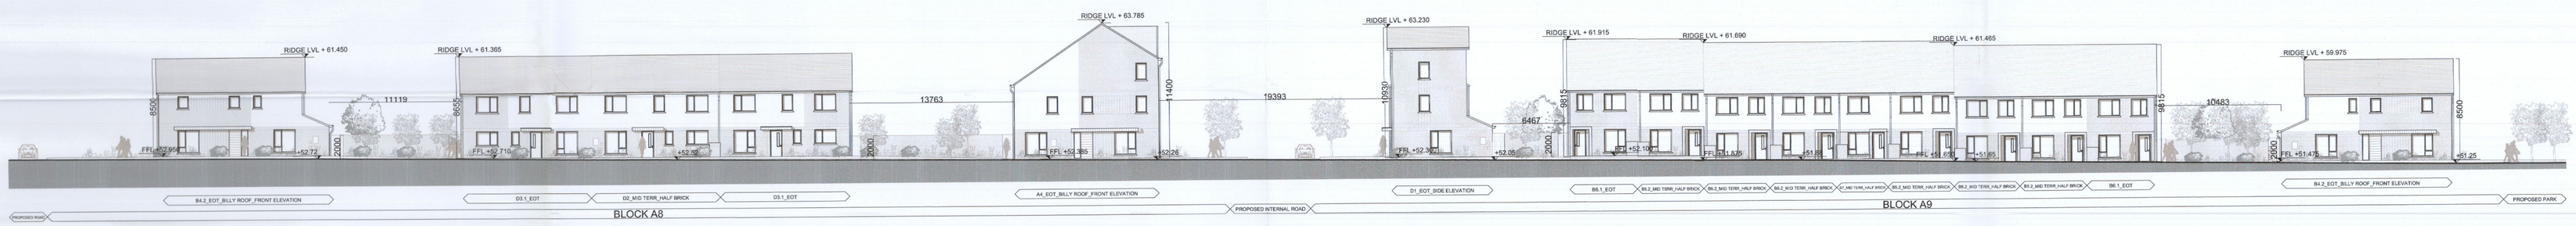

3 / 0210 PROPOSED SECTION H-H 1:200

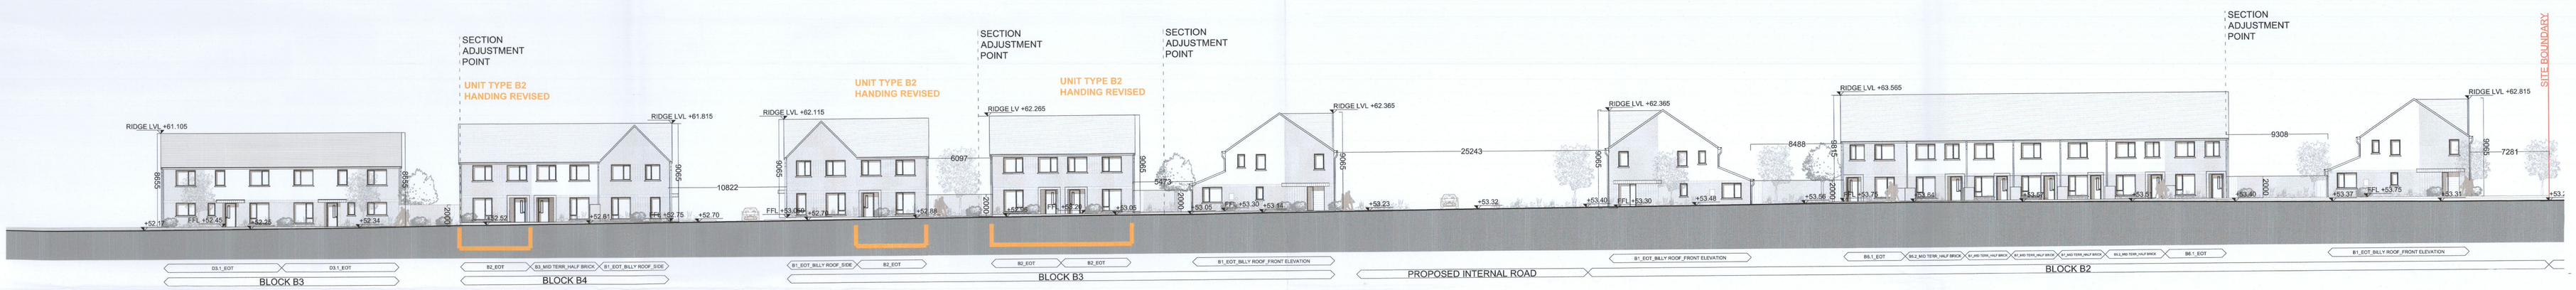

4 / 0210 PROPOSED SECTION I-I_1:200

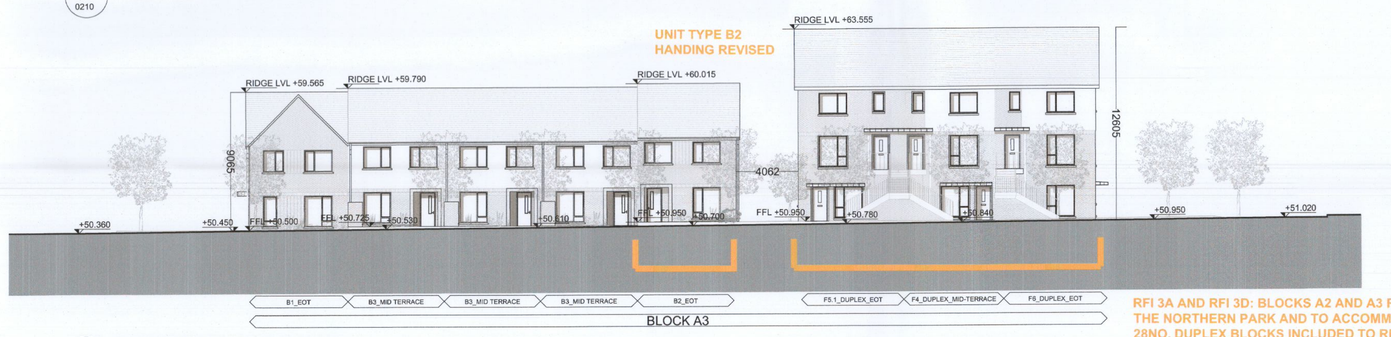

RFI 3A AND RFI 3D: BLOCKS A2 AND A3 REVISED TO IMPROVE THE NORTHERN PARK AND TO ACCOMMODATE UPDATED EAST-WEST LINK. 28NO. DUPLEX BLOCKS INCLUDED TO RETAIN THE SAME DENSITY

5 / 0210 PROPOSED SECTION J-J_1:200

NOTES / LEGEND

SITE BOUNDARY

EXTENT OF REVISIONS TO CONTIGUOUS ELEVATIONS

ALL LEVELS REFER TO ORDNANCE SURVEY DATUM, MALIN HEAD

Key Plan:

Rev:	Date:	Description:	By:
00	08/04/2022	ISSUED FOR PLANNING	MOLA
01	26/08/2022	ISSUED FOR RFI	MOLA

MOLA
2 Donnybrook Road, Donnybrook, Dublin 4, Ireland
Telephone +353 1 218 3900
www.molaarchitecture.com

Notes:
Do not scale.
Use figured dimensions only.
This drawing is to be read in conjunction with all relevant specifications and drawings.
All dimensions to be checked on site.
In the event of any discrepancies between drawings, the contractor is to inform the Architect immediately.

© COPYRIGHT This drawing or design may not be reproduced without permission.

Stage: PLANNING

Client: QUINTAIN DEVELOPMENTS IRELAND LTD

Project: TANDYS LANE DEVELOPMENT PHASE 2
ADAMSTOWN, LUCAN, DUBLIN

Drawing: PROPOSED SECTION F-F, G-G, H-H, I-I & J-J

Date:	Scale:	Int. Job No:
APR 22	1:200@A0	21024

Drawing No.:	Status:	Revision:
TL-2-02-SW-XX-DR-MOLA-AR-0210	02	01