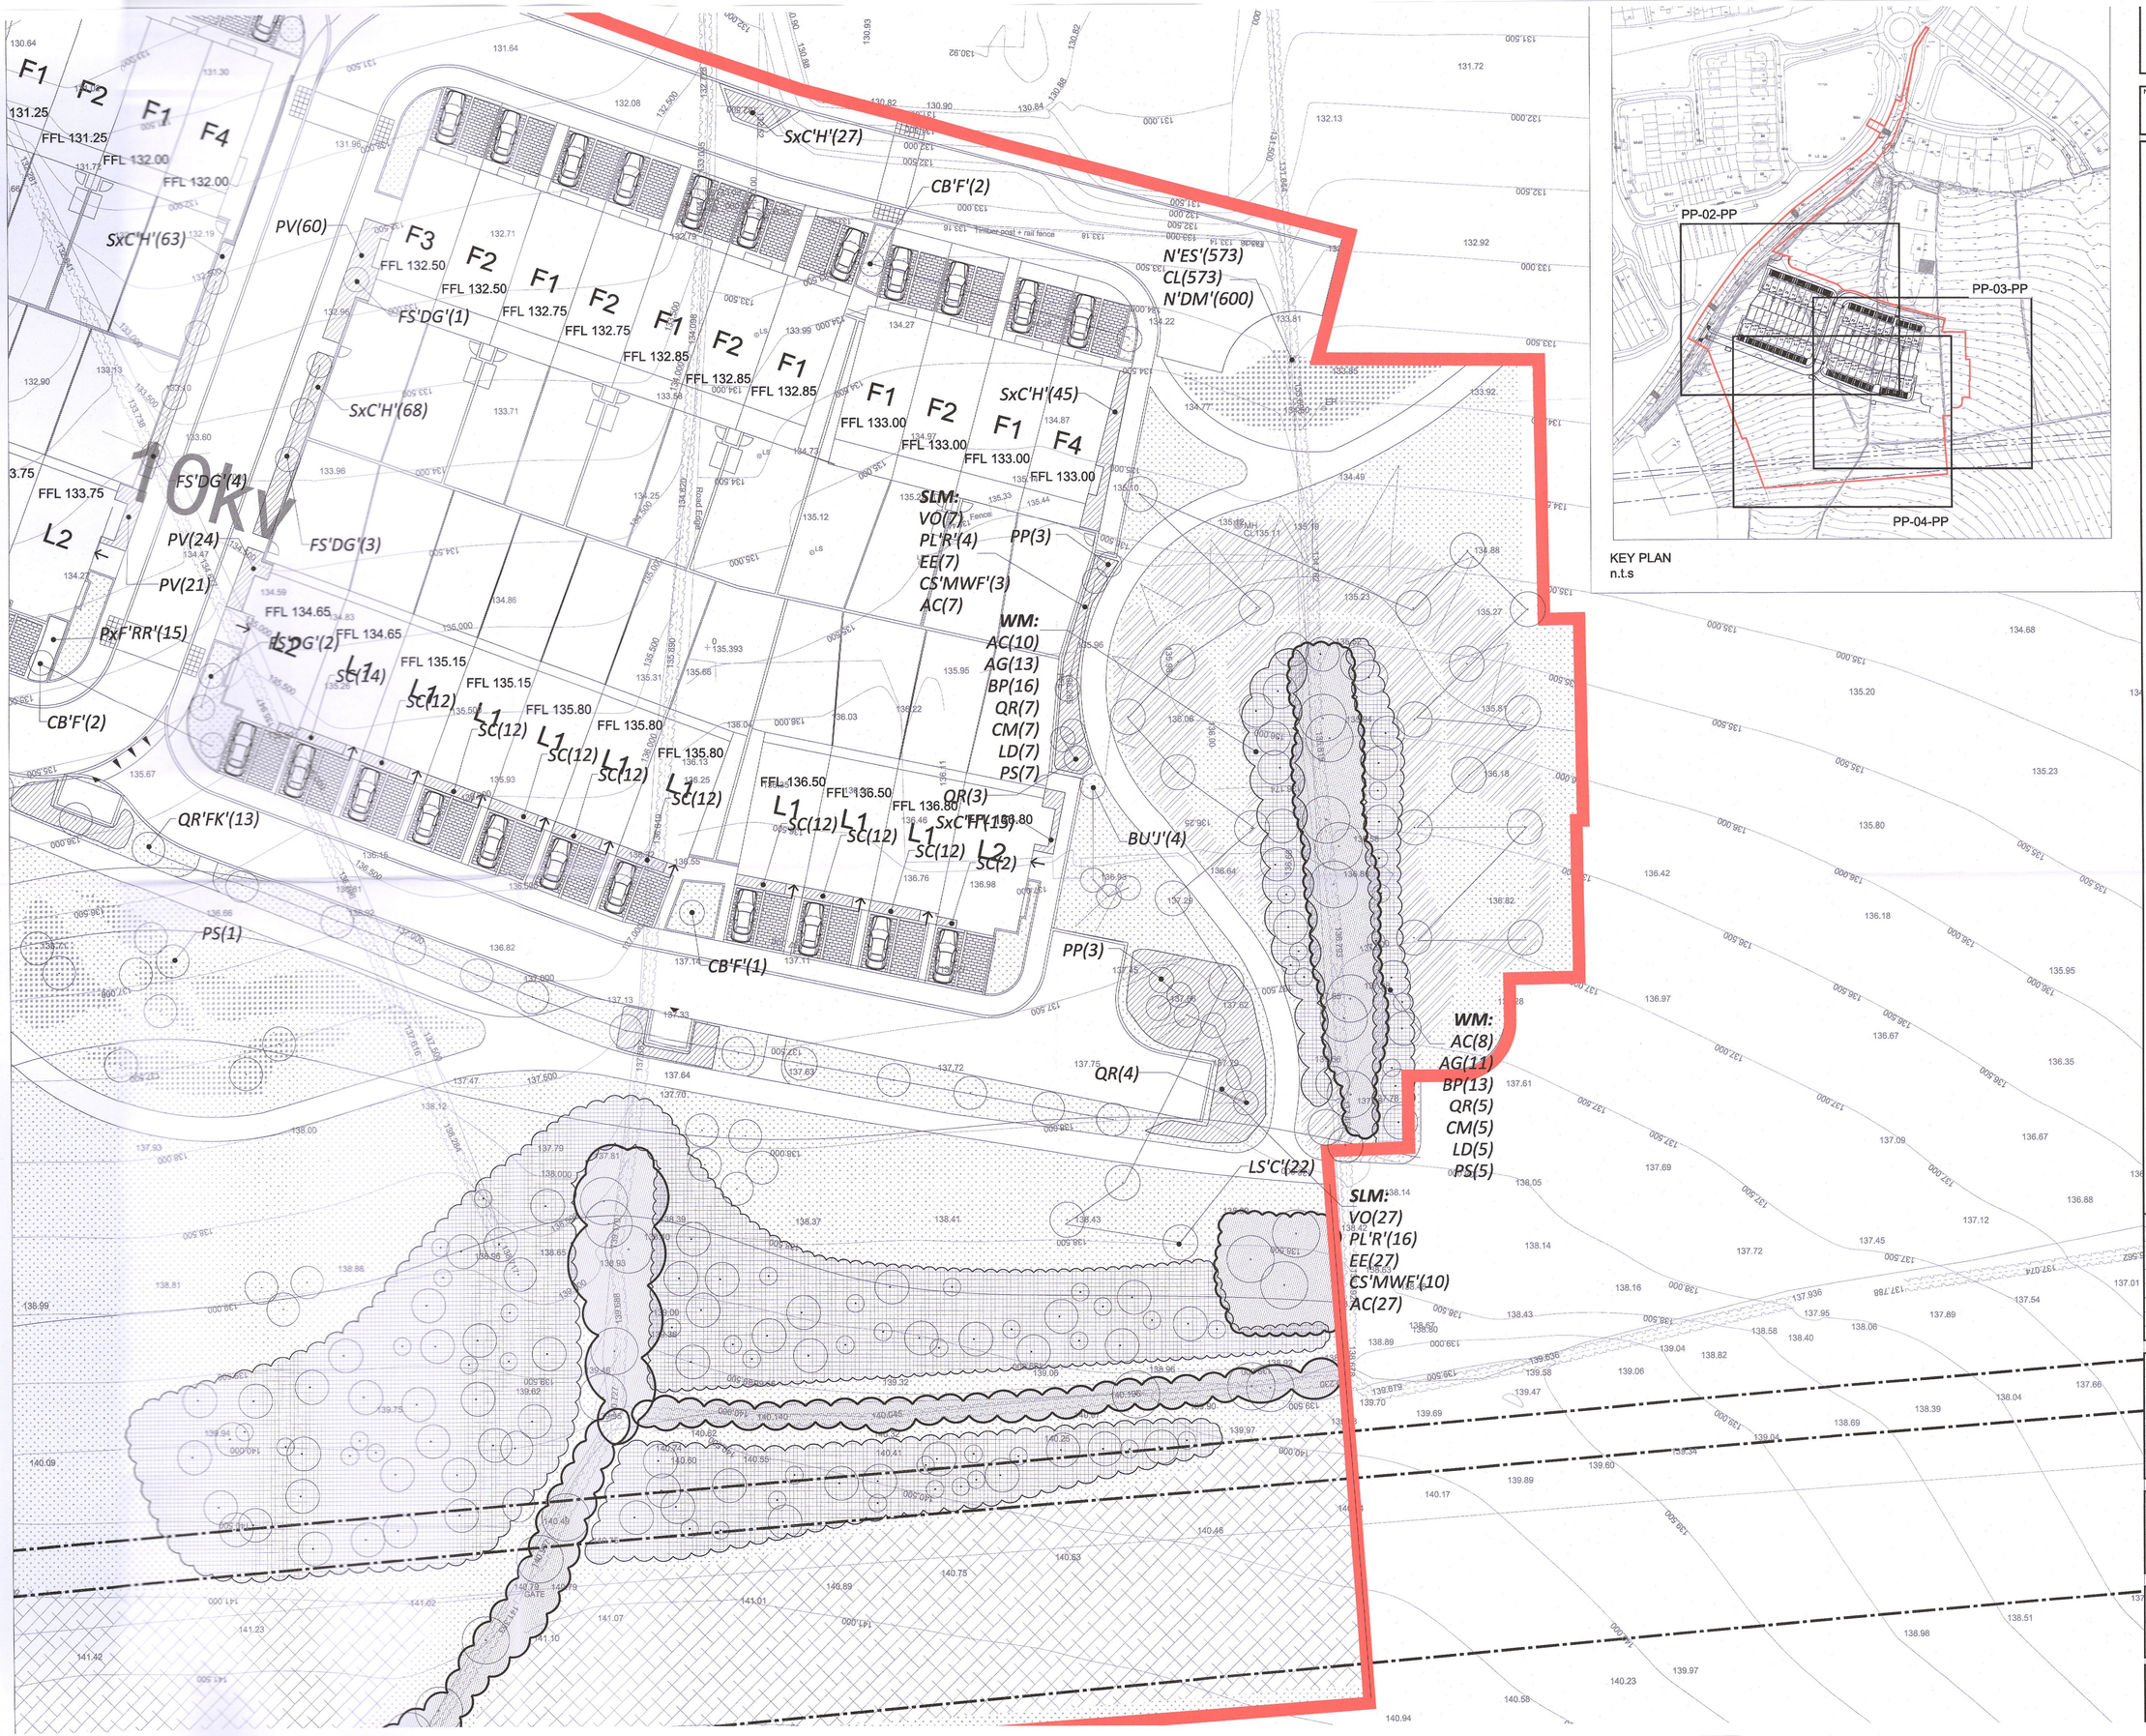
F1
F2
F1
F4
FFL 131.25
FFL 132.00
FFL 132.00
SxC'H'(63)
PV(60)
F3
F2
F1
F2
F1
F2
F1
FFL 132.50
FFL 132.50
FFL 132.75
FFL 132.75
FFL 132.85
FFL 132.85
FFL 132.85
FS'DG'(1)
SxC'H'(68)
SxC'H'(27)
CB'F'(2)
N'ES'(573)
CL(573)
N'DM'(600)
F1
F2
F1
F4
FFL 133.00
FFL 133.00
FFL 133.00
FFL 133.00
SxC'H'(45)
10kv
FFL 133.75
FS'DG'(4)
L2
PV(24)
FS'DG'(3)
PV(21)
FFL 134.65
FFL 134.65
PxF'RR'(15)
L2
FS'DG'(2)
SC(14)
L1
FFL 135.15
FFL 135.15
SC(12)
L1
SC(12)
L1
FFL 135.80
FFL 135.80
SC(12)
L1
SC(12)
L1
FFL 135.80
FFL 136.50
FFL 136.50
SC(12)
L1
SC(12)
L1
FFL 136.80
FFL 136.80
SC(12)
L2
SC(2)
CB'F'(2)
QR'FK'(13)
SLM:
VO(7)
PL'R'(4)
EE(7)
CS'MWF'(3)
AC(7)
PP(3)
WM:
AC(10)
AG(13)
BP(16)
QR(7)
CM(7)
LD(7)
PS(7)
QR(3)
SxC'FF'(15)
BU'J'(4)
PS(1)
CB'F'(1)
PP(3)
QR(4)
LS'C'(22)
WM:
AC(8)
AG(11)
BP(13)
QR(5)
CM(5)
LD(5)
PS(5)
SLM:
VO(27)
PL'R'(16)
EE(27)
CS'MWF'(10)
AC(27)
PP-02-PP
PP-03-PP
PP-04-PP
KEY PLAN
n.t.s
N
Note:
Rev.
Date
Note
Project name:
Residential Development, Stoney Hill Road, Rathcoole
Project number:
18-008
Drawing name:
Planting Plan 2/3
Drawing number:
PP-03-PP
Drawing scale @ A1:
1:250
Drawn by:
kg
Checked by:
ld
Status:
Planning
date:
24.08.2022
Contact details:
Linda Doyle (Director) mobile: 087 267 4196
e-mail linda@doyle-otroithigh.com
Daithi oTroithigh (Director) mobile: 086 300 3499
e-mail daithi@doyle-otroithgh.com
Office address:
Pembroke House
28-32 Upper Pembroke Street
Dublin 2
doyle + o'troithigh
landscape - architecture