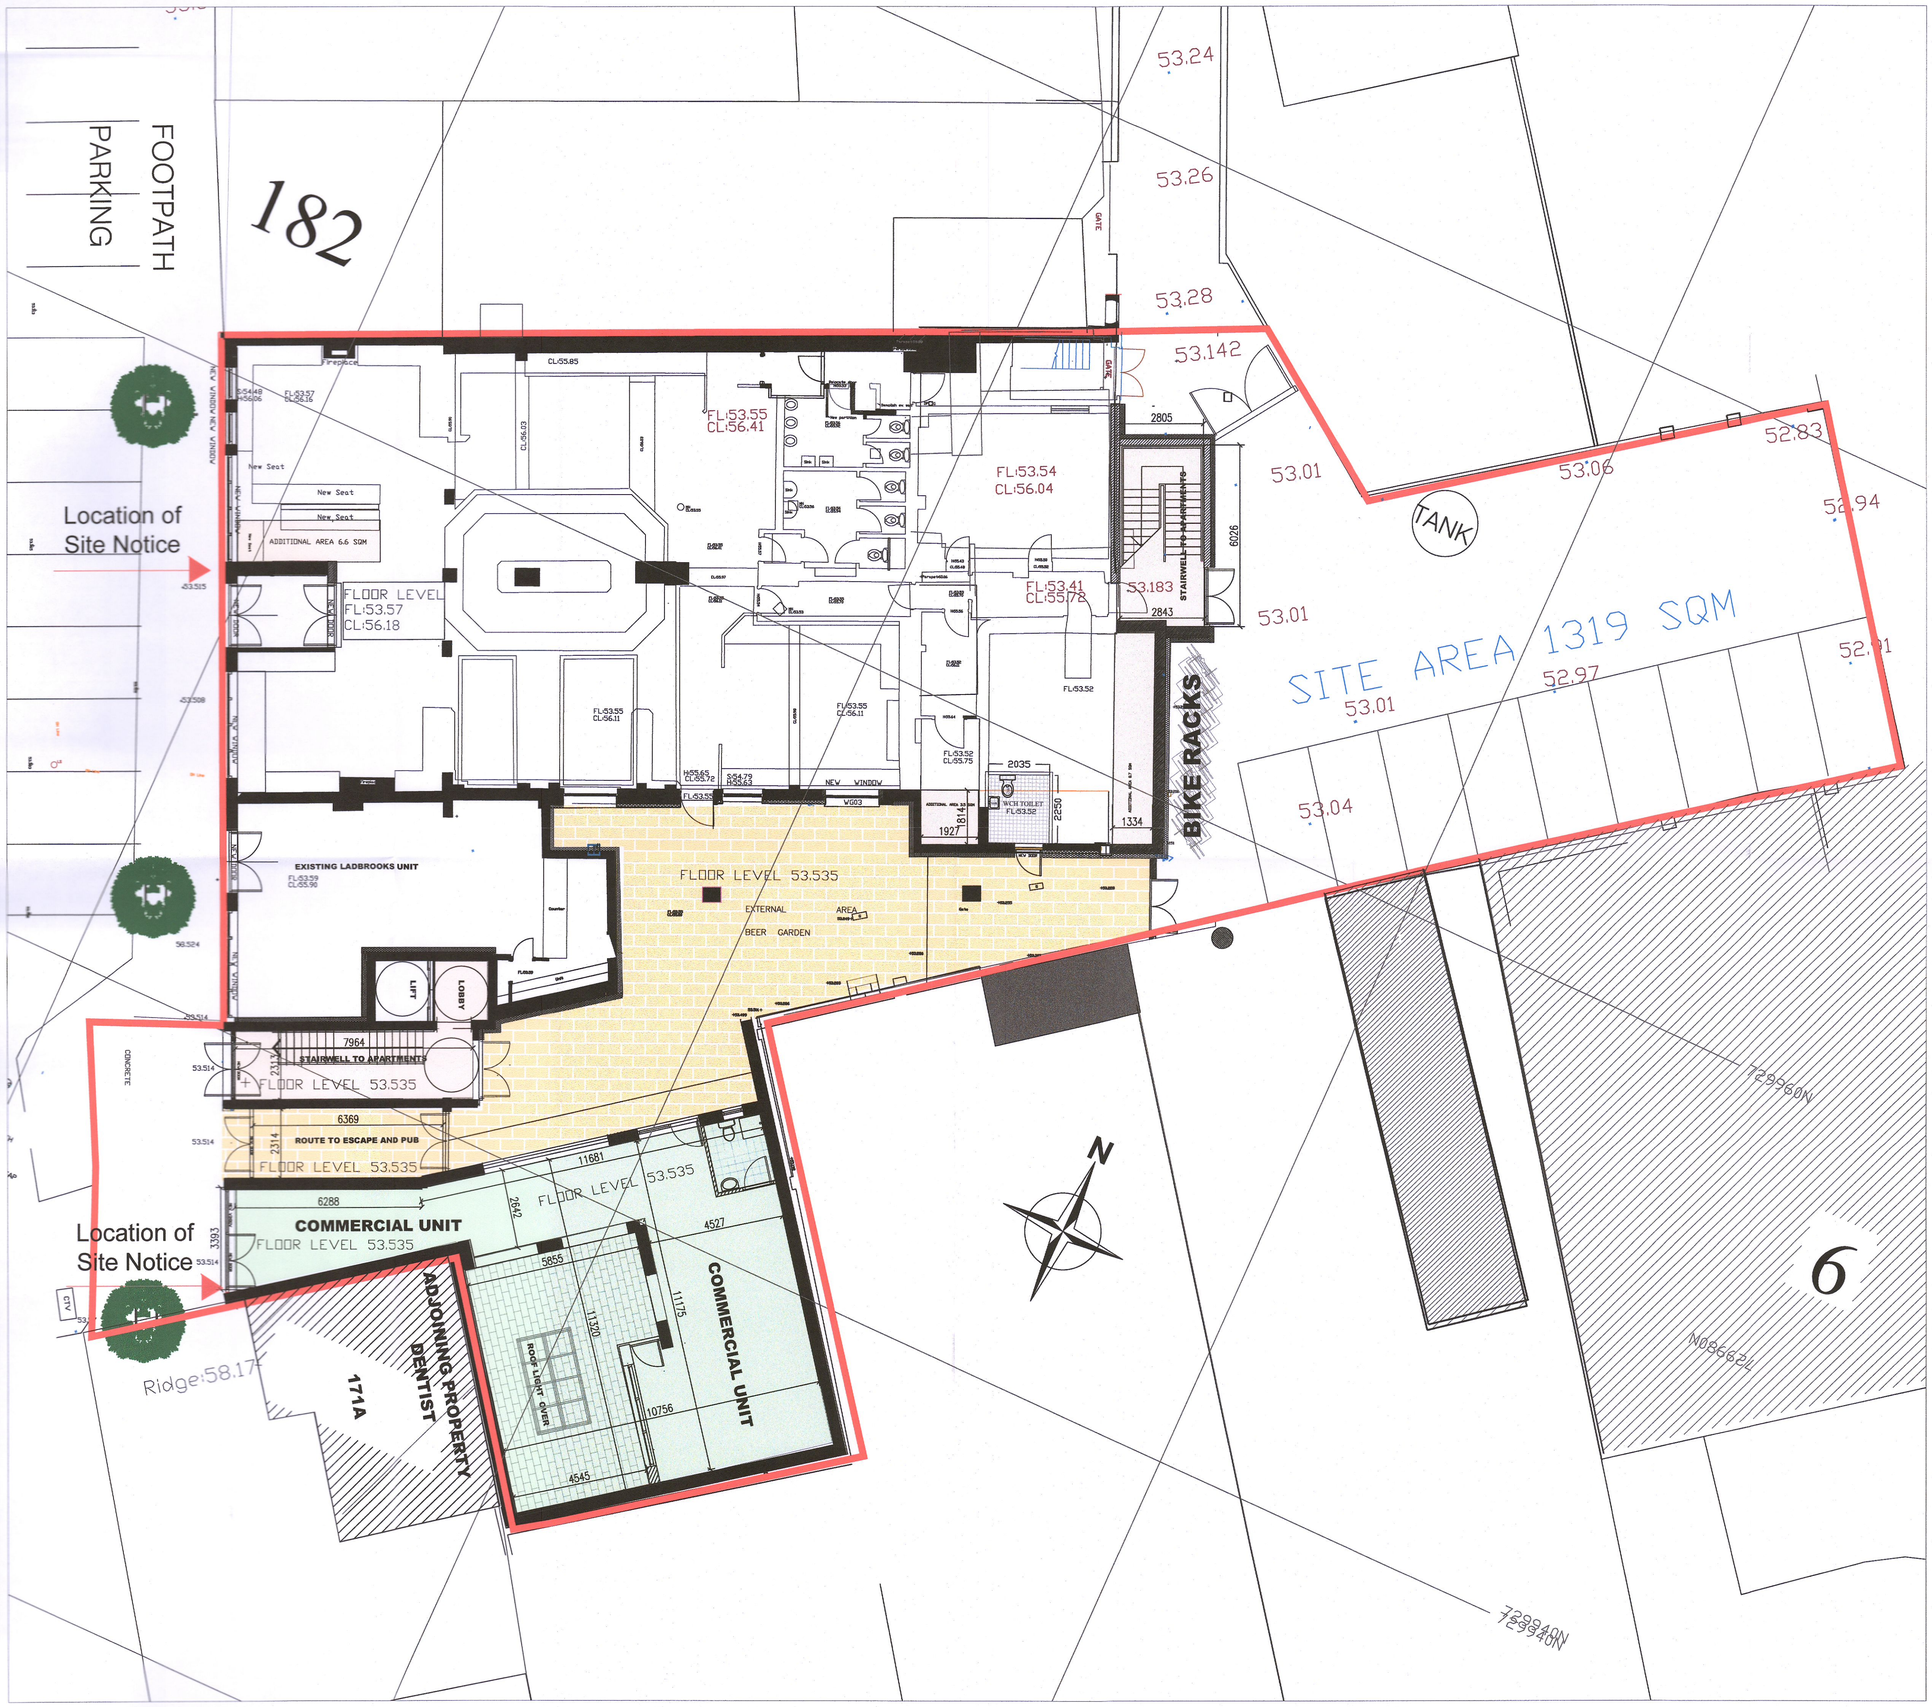

KEY

Location of Site Notice

Site Boundary

Part of Ex Drainage

ADDITIONAL AREAS STAIRWELLS AND ACCESS TO BEER GARDEN 60.7 SQM

NEW COMMERCIAL UNIT 142 SQM

SMALL TREES IN BOXES

Rev.	Date	Drawn	Description

Project:
PLANNING APPLICATION
ELEVEN APARTMENTS, NEW COMMERCIAL UNIT AND MINOR MODIFICATIONS TO THE EXISTING PUBLIC HOUSE
THE THE LAURELS
184 186 188 WHITEHALL ROAD WEST
PERRYSTOWN DUBLIN 12

Title:
PROPOSED GROUND FLOOR PLAN

CUBETECTURE

CUBETECTURE DESIGN LTD Architecture Design Interiors
D18R2Y9 M:0874195522

Scale - 1:100(A1)	Status - Planning
Date -12.9.2022	CAD Ref -
Job No -8080	Drawing No - P 05 / Rev -
Drn. POC / Chd.	