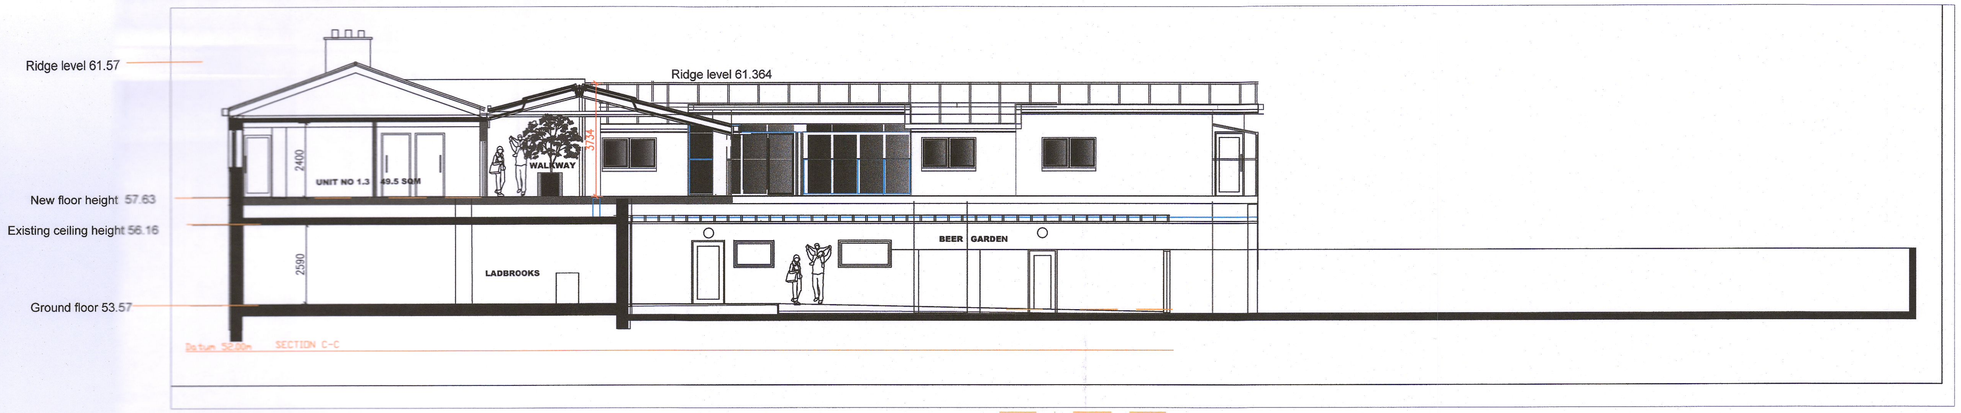

NOTES

KEY PLAN 1:500

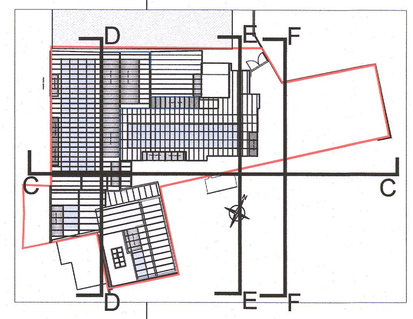

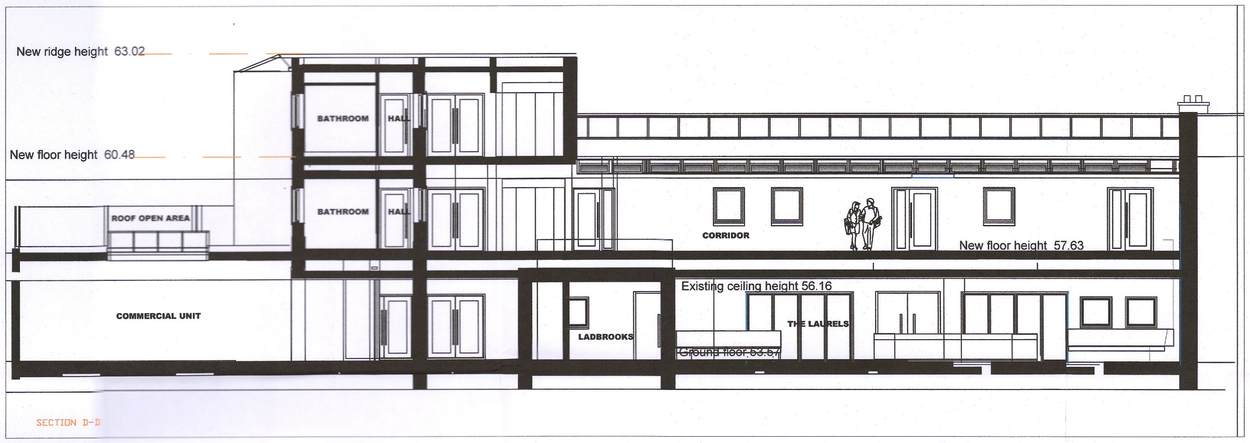

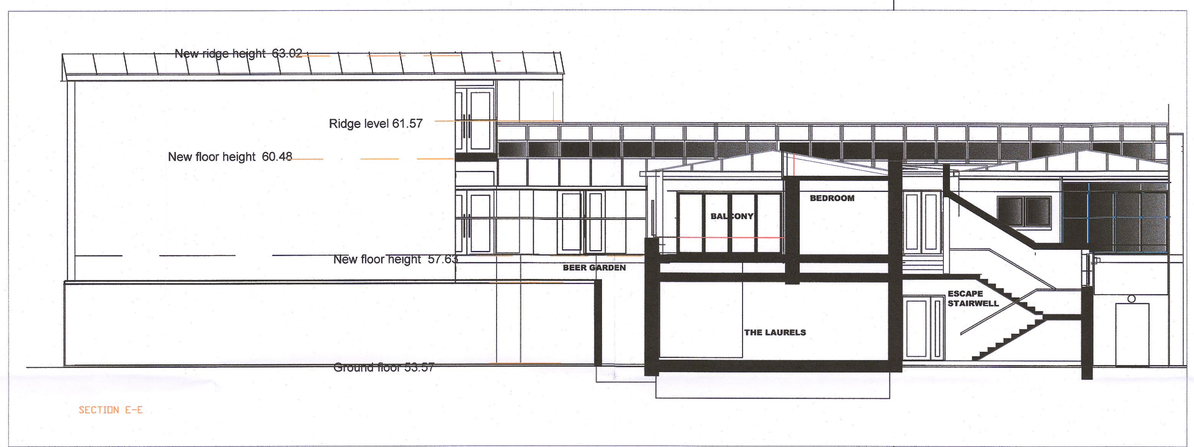

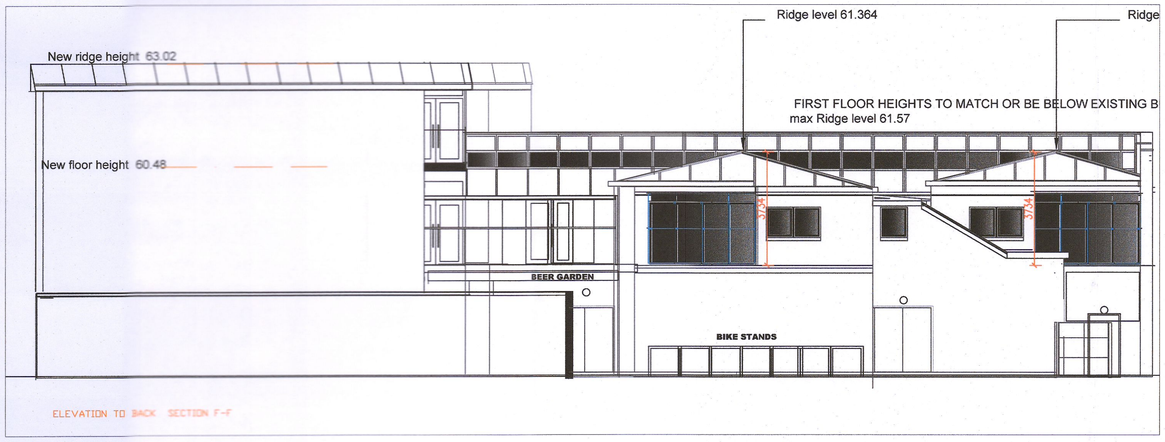

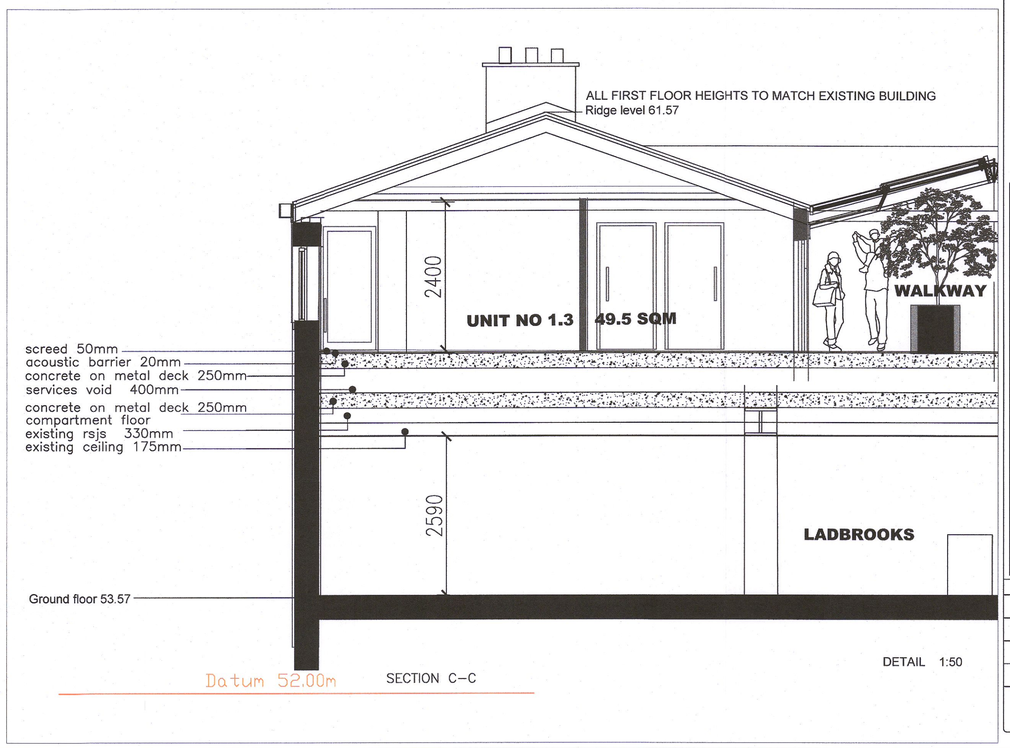

Rev.	Date	Drawn	Description

Project:
PLANNING APPLICATION
ELEVEN APARTMENTS, NEW COMMERCIAL UNIT AND MINOR MODIFICATIONS TO THE EXISTING PUBLIC HOUSE
THE THE LAURELS
184 186 188 WHITEHALL ROAD WEST
PERRYSTOWN DUBLIN 12

Title:
PROPOSED ELEVATIONS SECTIONS

CUBETECTURE

CUBETECTURE DESIGN LTD Architecture Design Interiors
D18R2Y9 M;0874195522

Scale - 1:100 1:50(A1)		Status - Planning
Date - 12.9.2022		CAD Ref -
Job No -8080		Drawing No - P 10
Drn. POC	Chd.	Rev -