1 FI-451 CONTIGUOUS ELEVATIONS-Part1
Calmount Road Scale: 1:250

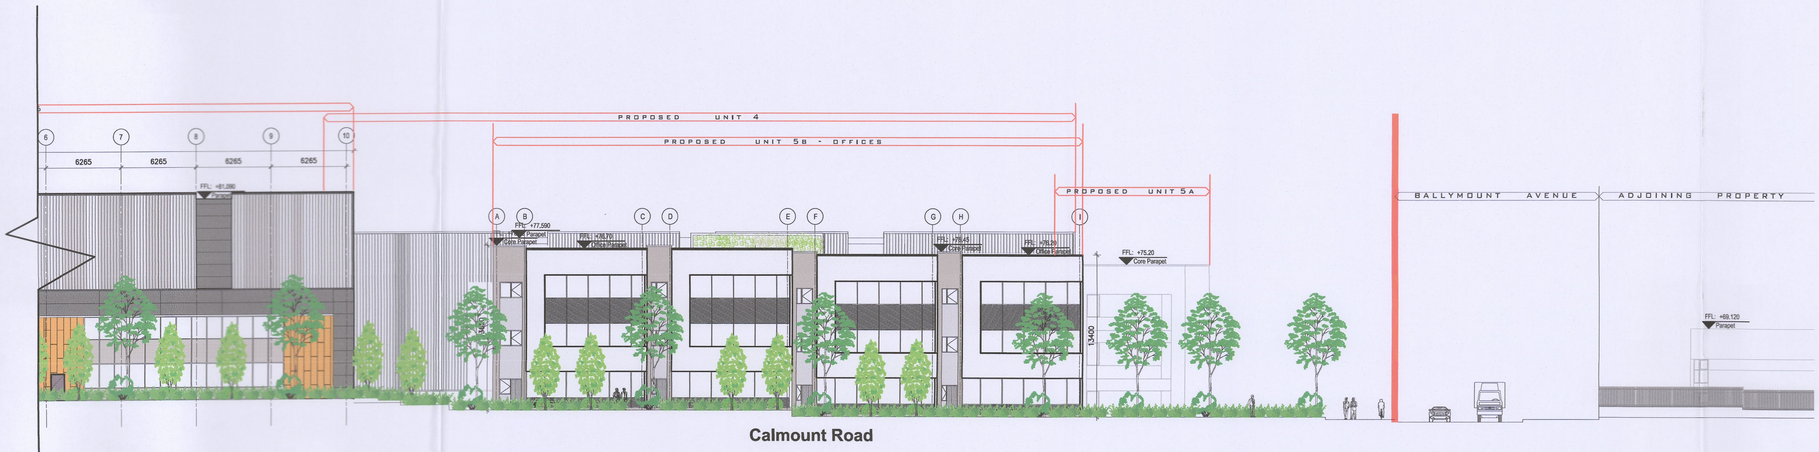

2 FI-451 CONTIGUOUS ELEVATIONS-Part2
Calmount Road Scale: 1:250

COPYRIGHT:
The design and details shown on this drawing are applicable to their project only and may not be reproduced in whole or in part or be used for any other project or purpose without the written permission of TOT Architects with whom copyright resides.

DO NOT SCALE from this drawing. Use figured dimensions. Contractor to check all dimensions on site prior to commencement of works. Any discrepancies are to be referred to the ARCHITECT.

KEY PLAN:

REVISIONS

DATE:	REV.	BY.	CHECKED	DESCRIPTION
07.09.2022	*	IM	ND	ISSUED FOR FURTHER INFORMATION

TOT ARCHITECTS
REGISTERED OFFICE
49 Upper Mount Street
Dublin 2, Ireland
T +353 1 705 7800
W www.totarch.ie
E info@totarch.ie

PROJECT:
WAREHOUSING/LOGISTICS, OFFICE & CAFÉ / RESTAURANT DEVELOPMENT
AT CALMOUNT ROAD, BALLYMOUNT, DUBLIN 12

STAGE:
PLANNING

DRAWING TITLE:
CONTIGUOUS ELEVATIONS
CALMOUNT ROAD
FURTHER INFORMATION

DATE:	AUGUST 2022	DRAWING NO:	FI-451
SCALE:	1:250 @ A1		PROJECT ORIGINATOR ZONE LEVEL TYPE ROLE NUMBER
DRAWN:	IM		
CHECKED:	ND	SHEET SIZE:	REVISION:
JOB NO:	18-42	A1	*
STATUS CODE:			