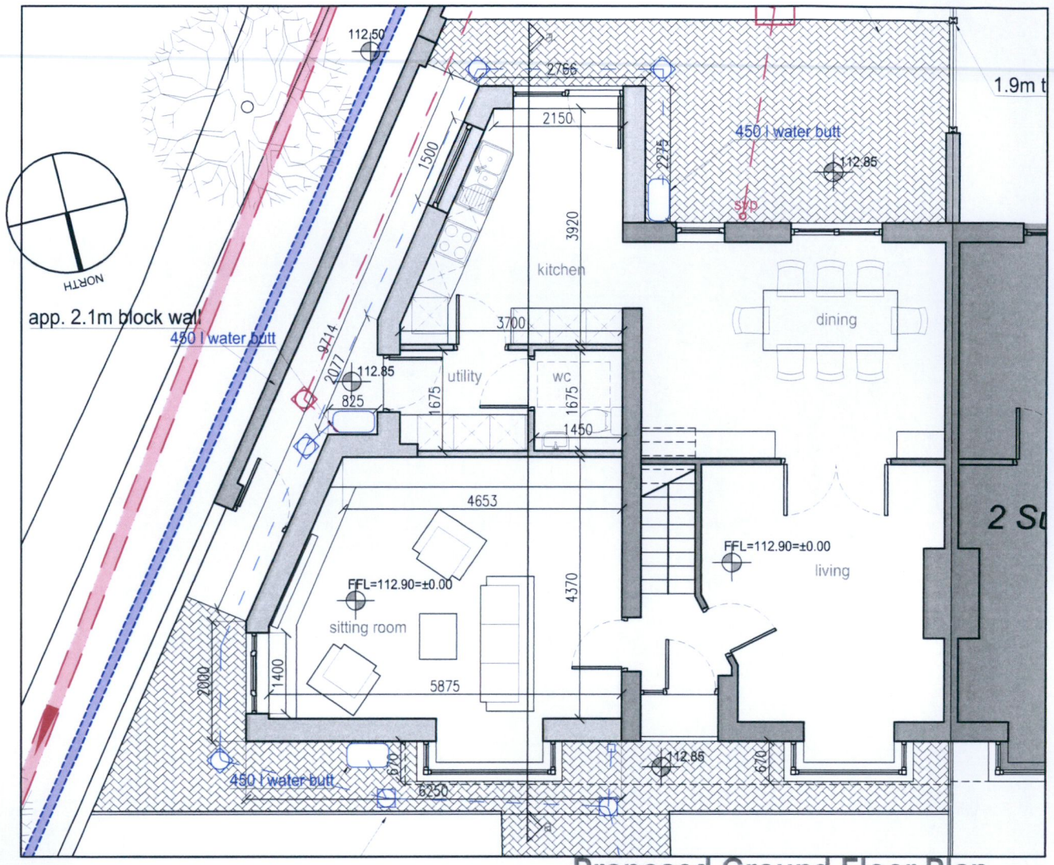

Proposed Ground Floor Plan

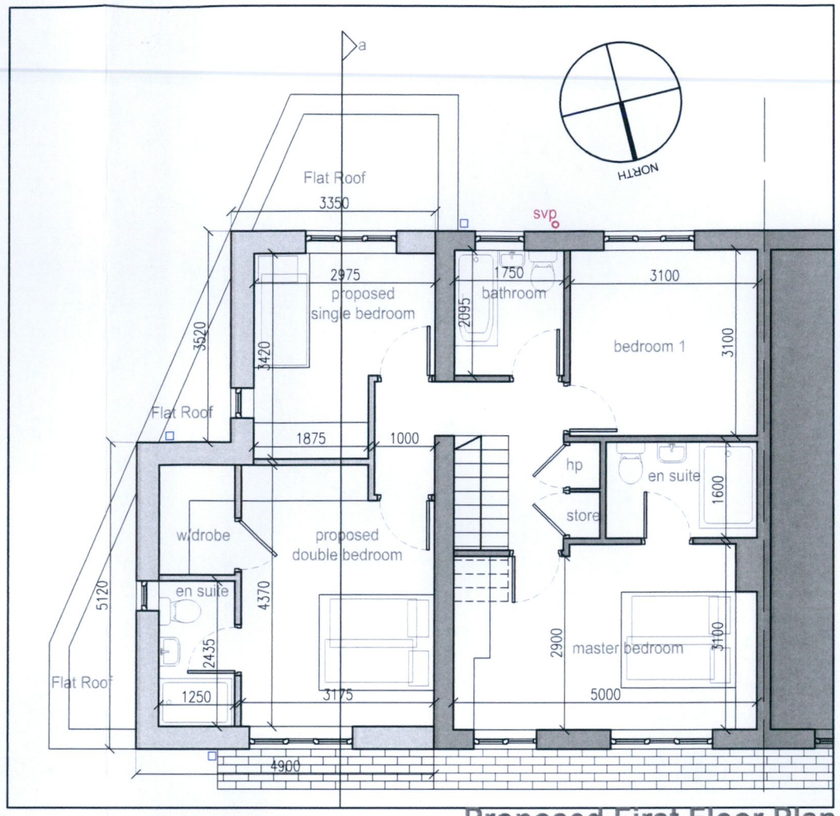

Proposed First Floor Plan

existing

proposed development

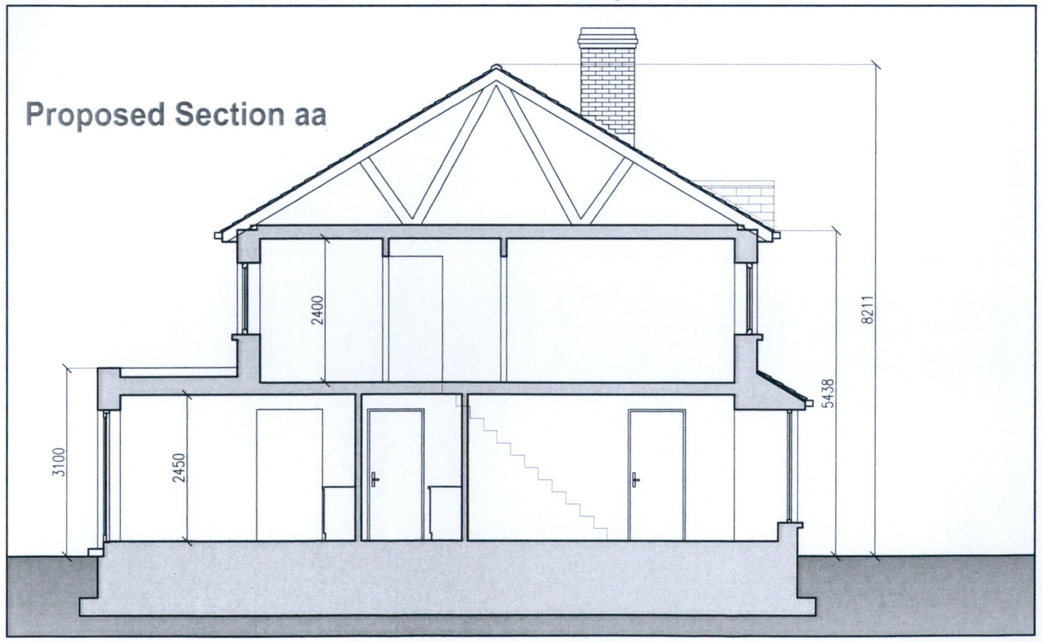

Proposed Section aa

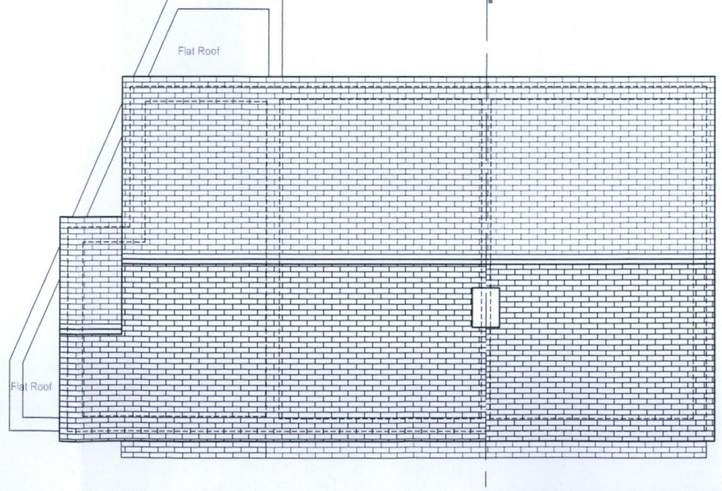

Proposed Roof Plan (not to scale)

ADDITIONAL INFORMATION

O' Dwyer Burke & Duffner Ltd t/a
O' Dwyer & Associates Architects
8 Townyard House, Townyard Lane,
Malahide, Co. Dublin, K36 X324
T: 01 845 2448
design@odaarchitects.ie www.odaarchitects.ie

Job:	Extensions and Alterations.		
Address:	1 Sundale Green, Dublin 24, D24 A6Y6		
Title:	Proposed Floor Plans.		
Job no: 22.09	Dwg: P102	Rev no: A	
Drawn by: KazS	Date: July'22	Scale: 1:100@A3	