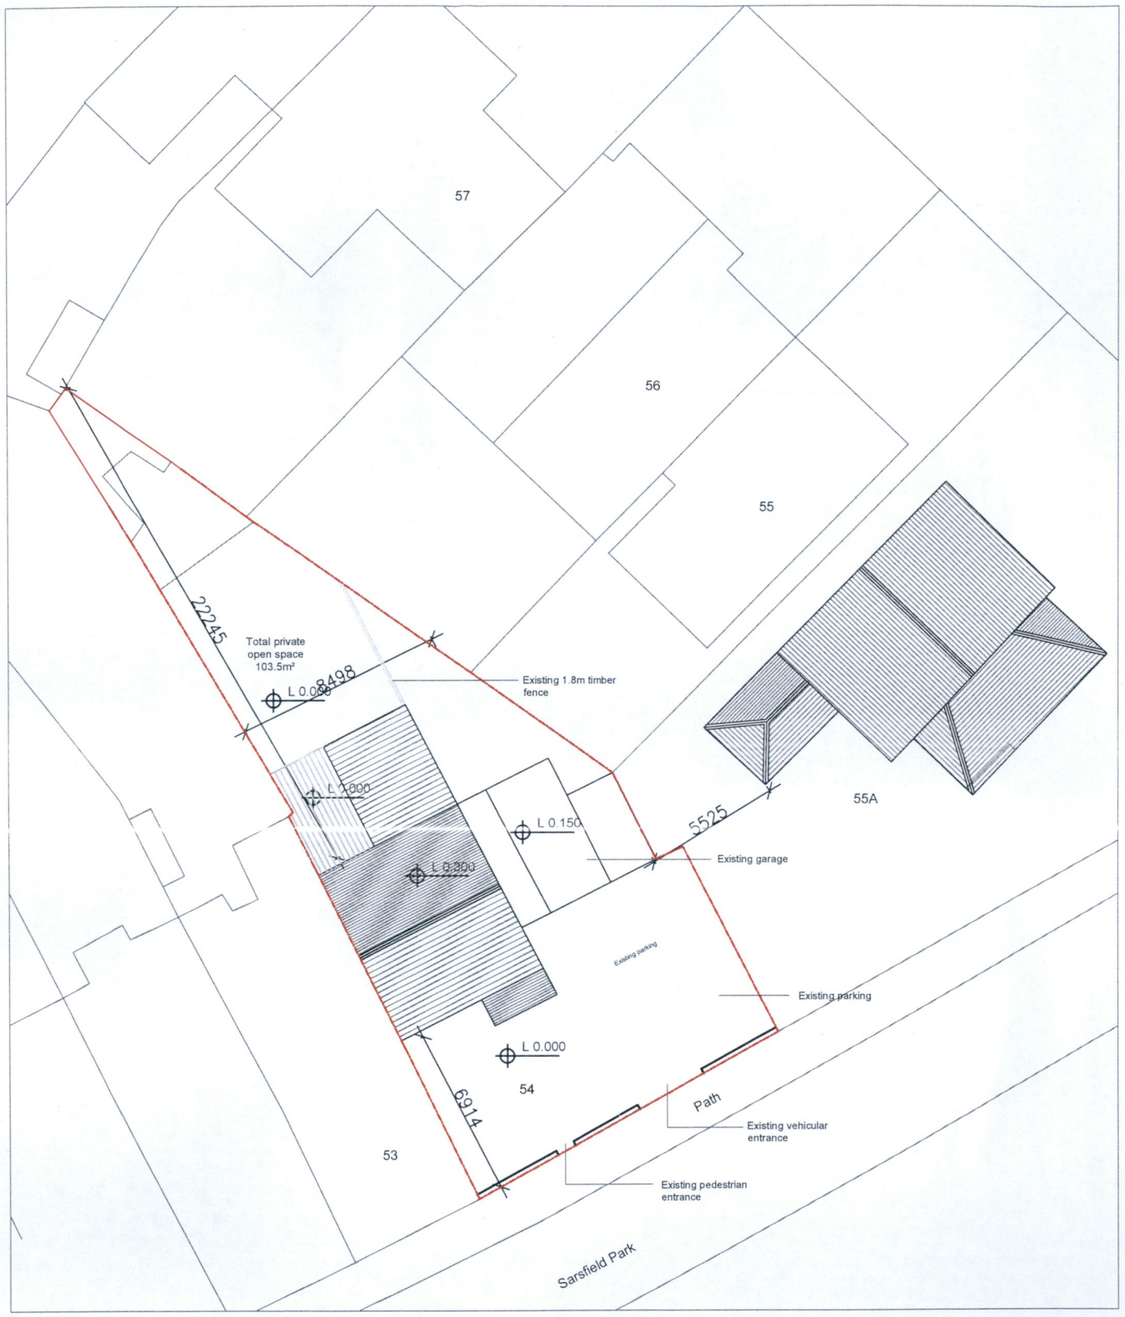

Existing

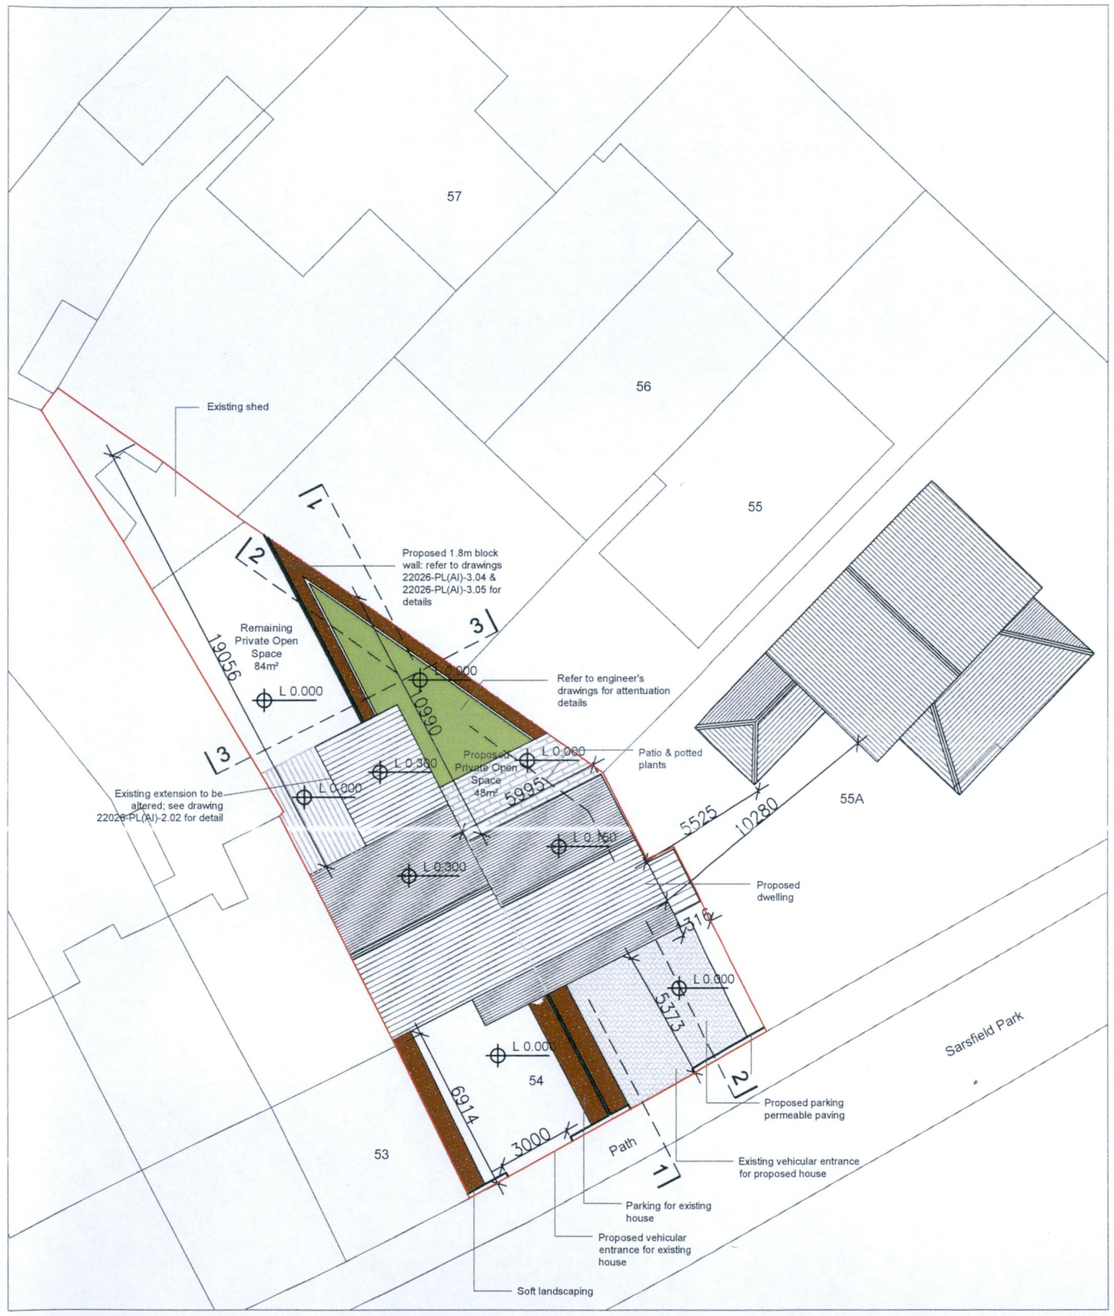

Proposed

ADDITIONAL INFORMATION

Application site boundary:

N

Site Plan

REV	DATE	BY	DESCRIPTION	CHKD

NOTE:
- This drawing is protected by copyright. ©
- No part of it may be reproduced without the express permission of studiodesignsquared ltd.
- Figured dimensions only to be taken from this drawing.
- Scaling of drawings is not permitted
- All dimensions to be checked on site.
- Architects | Designers to be informed immediately of any discrepancies before work commences.

CLIENT: IOSIF & LUCIA GABOR

PROJECT: PROPOSED DWELLING
54 SARSFIELD PARK, LUCAN

TITLE: SITE PLAN
EXISTING & PROPOSED

PROJ NO.	DRG. NO.	REVISION
22026	22026-PL(AI)-1.02	-
DRAWN: MF	SCALE: 1:250	CHECKED BY: PK
		DATE: OCTOBER 2022

studio dsq architects designers
DUBLIN | +353 (0) 1 6624101 LONDON | +44 (0) 7554 624102
W www.design-squared.eu E info@design-squared.eu
STUDIO | The Warehouse, 12 Richmond Row, Dublin D08 F820