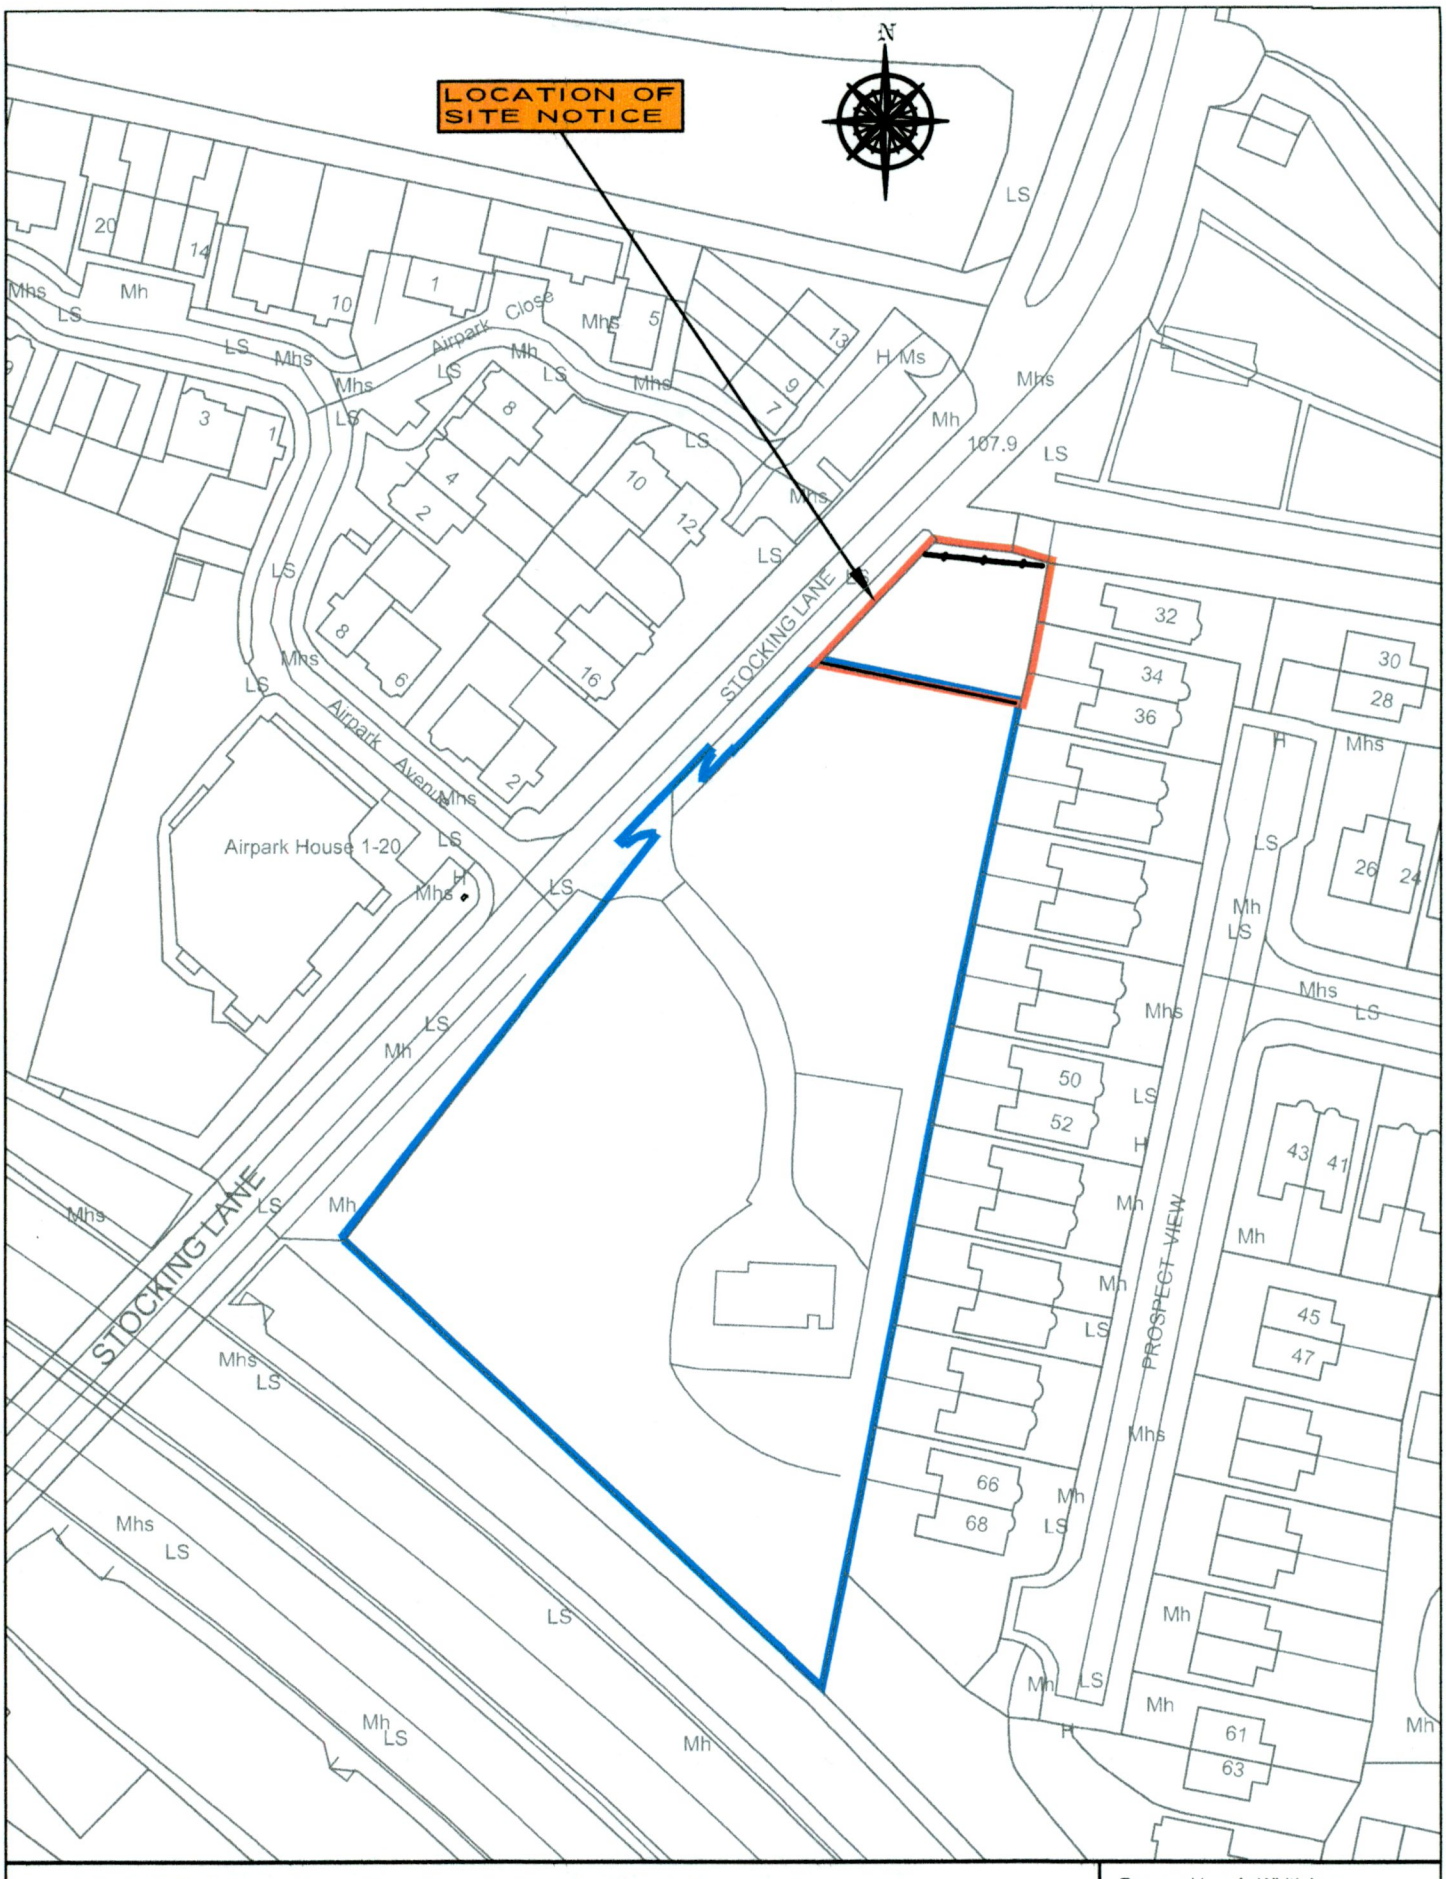

SITE LOCATION MAP.

Prepared by : A. Whittaker

SCALE :1 : 1000

O.S. SHEET No 3391-22

DIGITAL

ORDNANCE SURVEY IRELAND LICENCE No. AR 0009508

© ORDNANCE SURVEY IRELAND GOVERNMENT OF IRELAND

A. J. WHITTAKER & ASSOCIATES, 55 DEERPARK DRIVE, BALLYBRACK, CO. WEXFORD. TEL: 053 9142708. THIS DRAWING IS FOR IDENTIFICATION PURPOSES ONLY.