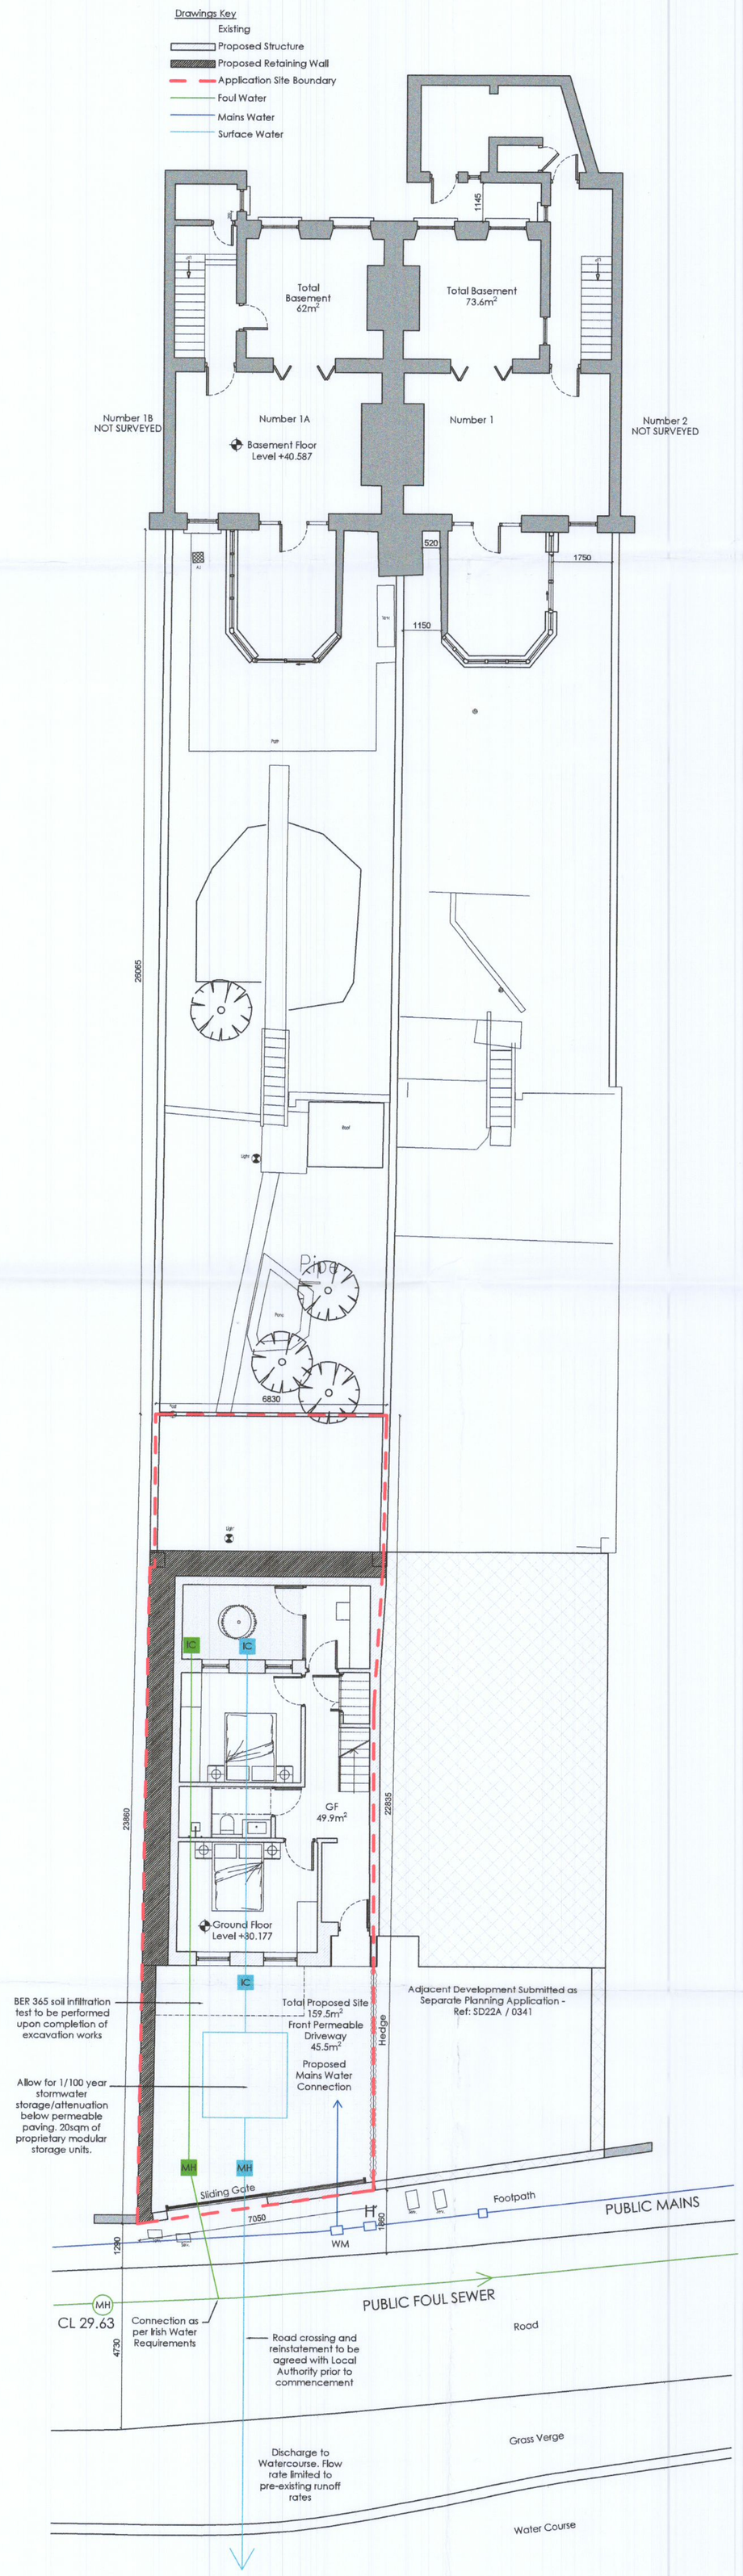

1 Proposed Site Plan
Scale 1:100

GENERAL NOTES:

DO NOT SCALE, USE FIGURED DIMENSIONS ONLY.
ALL DIMENSIONS & LEVELS IN MILLIMETERS.
ALL DIMENSIONS TO BE CHECKED ON SITE.

THIS DRAWING TO BE READ IN CONJUNCTION WITH ALL RELEVANT DRAWINGS & SPECIFICATIONS.

IN THE EVENT OF ANY DISCREPANCIES BETWEEN DRAWINGS INFORM THE ARCHITECT IMMEDIATELY

© COPYRIGHT - THIS DRAWING IS THE PROPERTY OF ARGO DEVELOPMENT STUDIO AND IS NOT TO BE REPRODUCED OR DISTRIBUTED WITHOUT PERMISSION.

PROJECT
1A The Crescent, Cooldrinagh, Lucan, Co. Dublin, K78 KT66

Proposed AREA'S of Proposed Dwelling

AREA SCHEDULE	m²
SITE	159.5m²
Font Driveway	45.5m²
GROUND FLOOR	49.9m²
Storage	1.2m²
Foyer / Corridor	12.6m²
Bedroom 1	13.5m²
Bathroom	4.1m²
Bedroom 2	11.5m²
Office	4.6m²
Courtyard	7.8m²
FIRST FLOOR	51.2m²
Corridor	7.2m²
Toilet	2.8m²
Kitchen / Living / Dining Room	37m²
Balcony	6.6m²
SECOND FLOOR	52.3m²
Corridor	7.2m²
Storage Room	2.8m²
Master Bedroom	18.6m²
En-suite	5.5m²
Walk-in	5.5m²
Office / Storage	7.4m²
Terrace	7.4m²
ROOF TERRACE	53.5m²

Total internal space	153.4m²
Total storage space	9.5m²
Total external private space without the balcony and front drive	68.7m²
Front Drive	45.5m²

REVISION	DESCRIPTION.	DATE

ARGO development studio

DRAWING STATUS: PLANNING PERMISSION		
CLIENT: Siobhan and Dominic Mullee		
DRAWING: Number 1A - Proposed Site Plans		
DRAWN BY: KB	CHECKED BY: AC	DATE: July'22
PROJECT CODE: 00315		SCALES: 1:100
DRAWING NO: 00315-P-0002		REV.