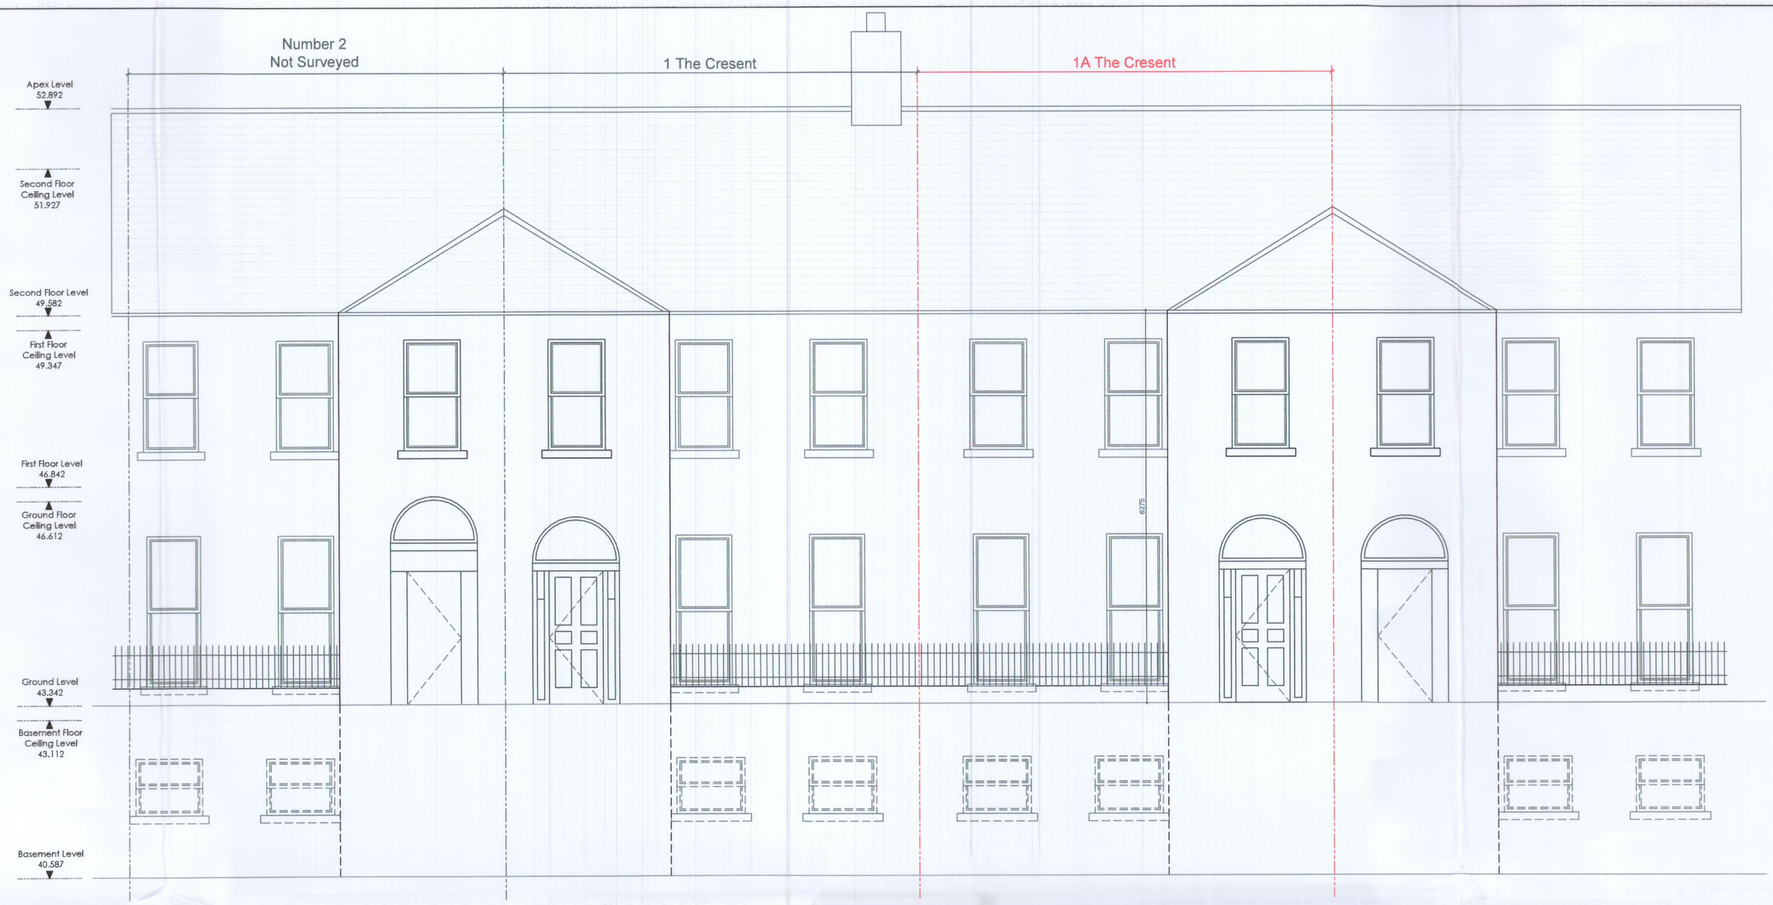

1 Existing Front Elevation
Scale 1:50

2 Existing Rear Elevation
Scale 1:50

GENERAL NOTES:

DO NOT SCALE, USE FIGURED DIMENSIONS ONLY.
ALL DIMENSIONS & LEVELS IN MILLIMETERS.
ALL DIMENSIONS TO BE CHECKED ON SITE.

THIS DRAWING TO BE READ IN CONJUNCTION WITH ALL RELEVANT DRAWINGS & SPECIFICATIONS.

IN THE EVENT OF ANY DISCREPANCIES BETWEEN DRAWINGS INFORM THE ARCHITECT IMMEDIATELY

© COPYRIGHT - THIS DRAWING IS THE PROPERTY OF ARGO DEVELOPMENT STUDIO AND IS NOT TO BE REPRODUCED OR DISTRIBUTED WITHOUT PERMISSION.

PROJECT
1A The Crescent, Coldrinagh, Lucan, Co. Dublin, K78 KT66

EXISTING AREA'S No.1A The Cresent

AREA SCHEDULE	m²
SITE	413m²
REAR GARDEN	321.3m²
BASEMENT	62m²
WC	1.9m²
HALL	9.2m²
Living Room	13.7m²
Kitchen	24.5m²
Conservatory	10.7m²
GROUND FLOOR	48.9m²
Entrance Hall	6.3m²
Front Room	13.9m²
Sitting Room	26.3m²
FIRST FLOOR	47.5m²
Landing	9.2m²
Bedroom 1	14m²
Bedroom 2	15.8m²
Bathroom	6.3m²
ATTIC FLOOR	23.5m²
Landing	2.3m²
Master Bedroom	17.4m²
Ensuite	3.6m²

REVISION	DESCRIPTION	DATE

ARGO
development studio

DRAWING STATUS:	PLANNING PERMISSION	
CLIENT:	Siobhan and Dominic Mullee	
DRAWING:	Number 1A - Existing Elevations	
DRAWN BY: KB	CHECKED BY: AC	DATE: July'22
PROJECT CODE: 00315		SCALES: 1:50
DRAWING NO: 00315-P-2000		REV.