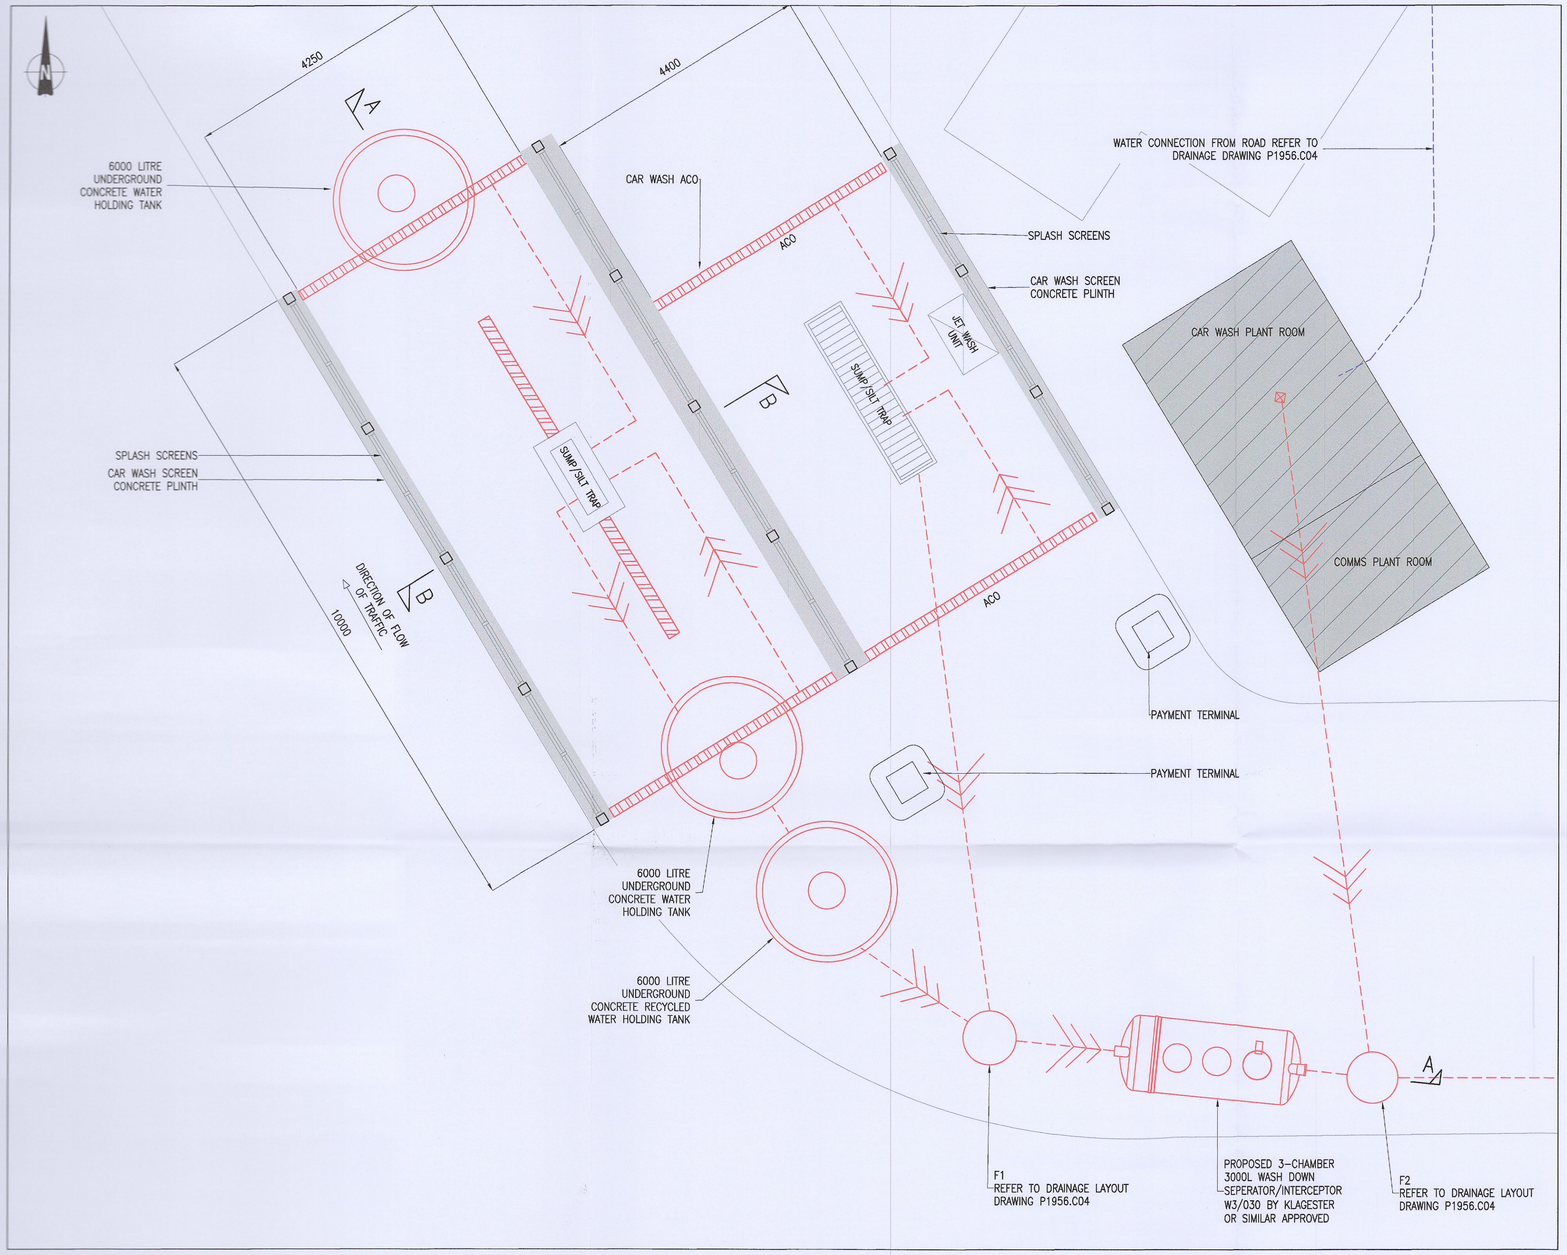


NOTES:
THIS DRAWING IN WHOLE OR IN PART SHALL NOT BE COPIED WITHOUT THE PRIOR PERMISSION OF McARDLE DOYLE LTD.

ALL WORKS TO COMPLY WITH THE CURRENT BUILDING REGULATIONS.

DO NOT SCALE.

ORDNANCE SURVEY IRELAND LICENCE No. AR 0105722
© ORDNANCE SURVEY IRELAND / GOVERNMENT OF IRELAND

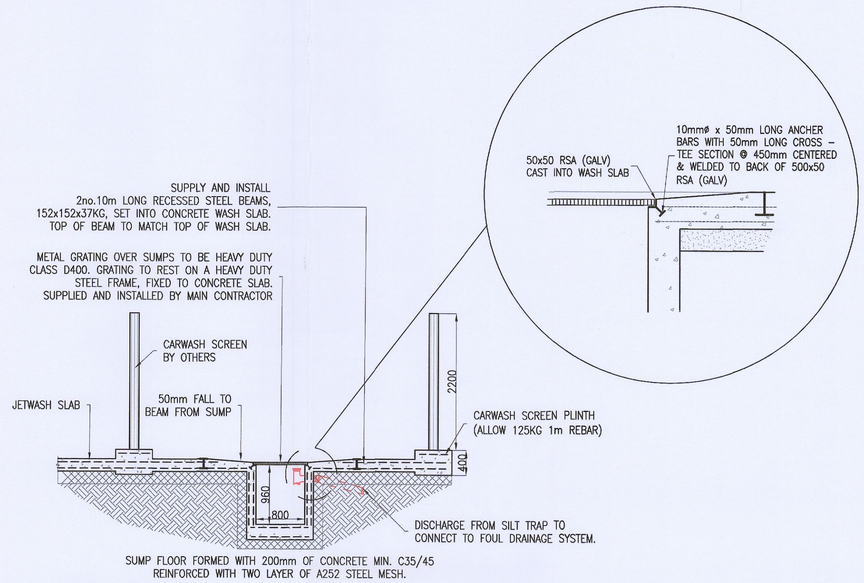


SECTION B–B THROUGH CARWASH SLAB
SCALE 1:50

CARWASH SLAB BUILD UP:
–250mm THICK CONCRETE C35/45 GRADED TO FALLS AS INDICATED.
–SLAB REINFORCED WITH TWO LAYERS OF A252 STEEL MESH.
–CONCRETE SLAB FORMED ON 150mm OF COMPACTED STONE TO CLAUSE 804 AS PER DETAIL.

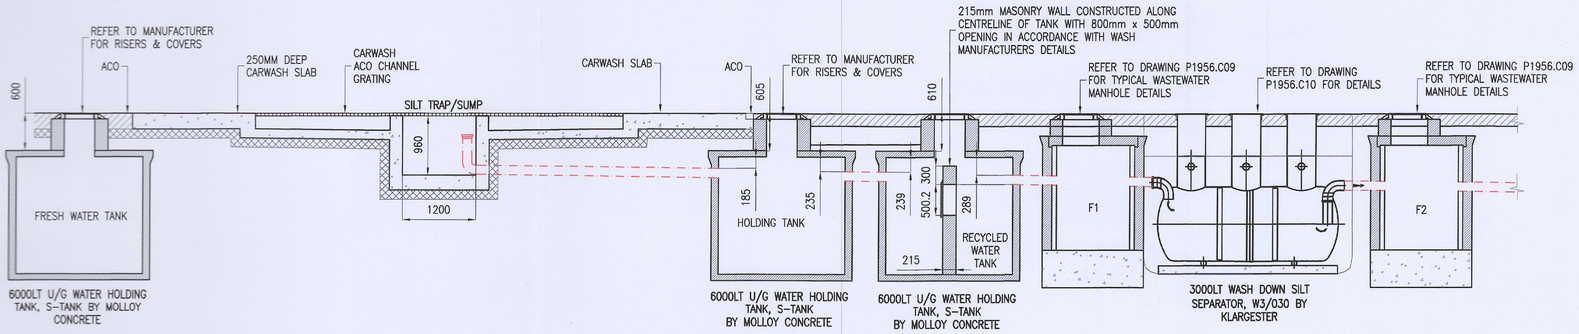


SECTION A–A
SCALE 1:50

| Rev. | Description | By | Date |
|---|---|---|---|
| – | ISSUED FOR PLANNING | GDR | 09.09.22 |

McArdle Doyle
Chartered Engineers
Architectural Services
& Project Managers
Second Floor
Exchange Building
The Long Walk
Dundalk, Co. Louth
mail@mcardledoyle.ie
+353(0) 42 942 9052

PROJECT:
UNMANNED SERVICE STATION, LIFFEY VALLEY

CLIENT:
certas energy

DRAWING TITLE:
CARWASH INFRASTRUCTURE DETAILS

| Date | Drawn | Checked | Approved |
|---|---|---|---|
| 09/09/22 | GDR | RMA | RMA |

| Scale at A1 | Drawing Number | Status | Rev. |
|---|---|---|---|
| AS SHOWN | P1956.C20 | PL | - |