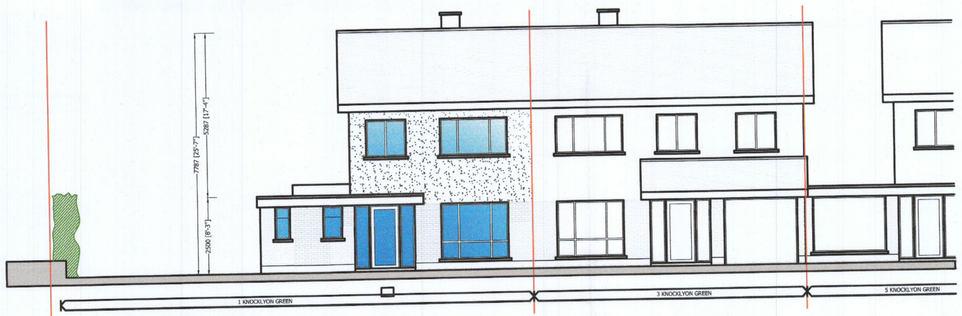

Original Front Contiguous Elevation
Scale 1:100 a1

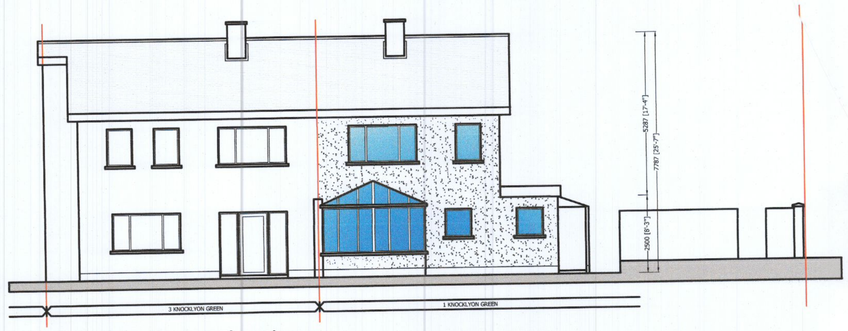

Original Rear Contiguous Elevation
Scale 1:100 a1

Original Side Elevation
Scale 1:100 a1

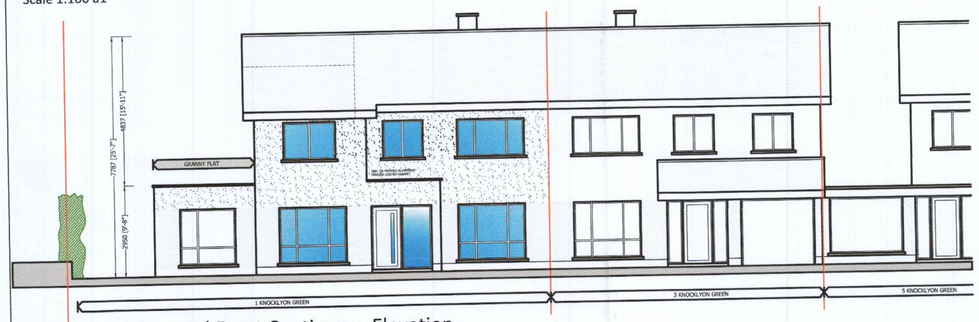

Previously Approved Front Contiguous Elevation
Scale 1:100 a1

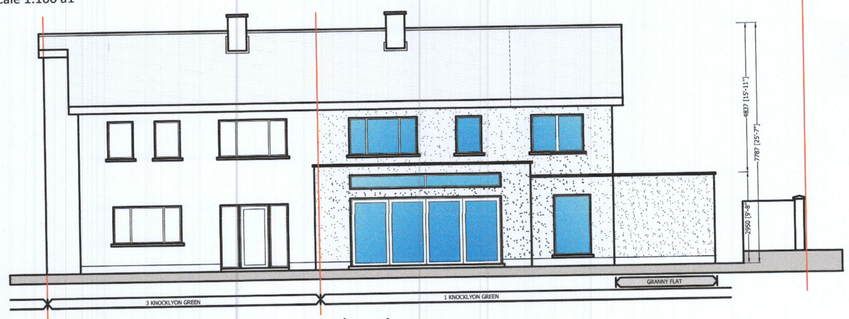

Previously Approved Rear Contiguous Elevation
Scale 1:100 a1

Previously Approved Side Elevation
Scale 1:100 a1

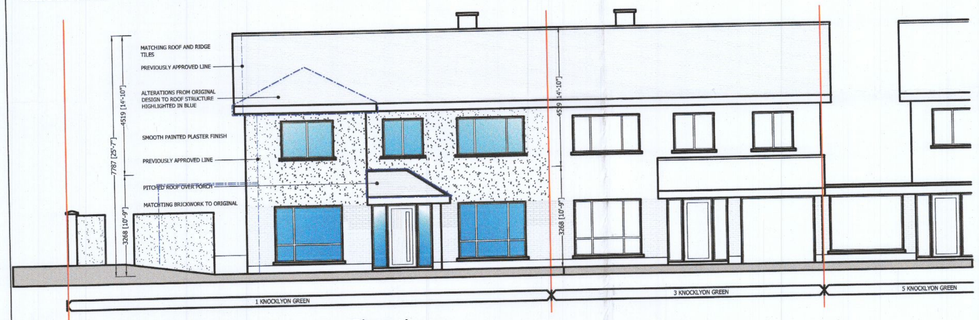

Current Retention Front Contiguous Elevation
Scale 1:100 a1

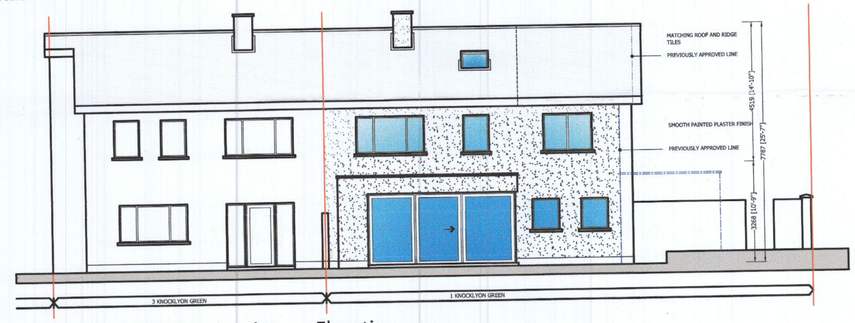

Current Retention Rear Contiguous Elevation
Scale 1:100 a1

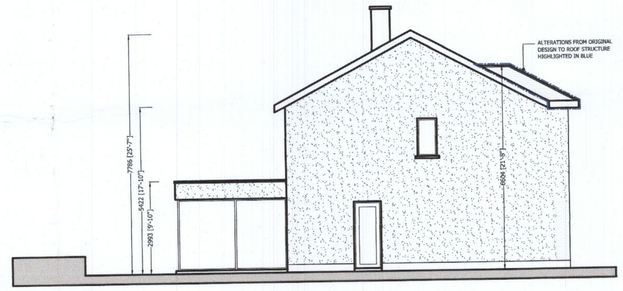

Current Retention Side Elevation
Scale 1:100 a1

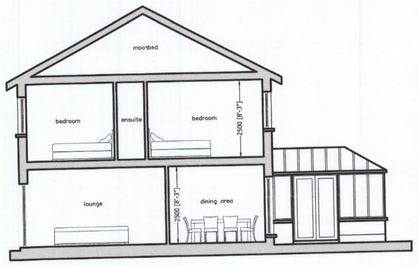

Original Cross Section
Scale 1:100 a1

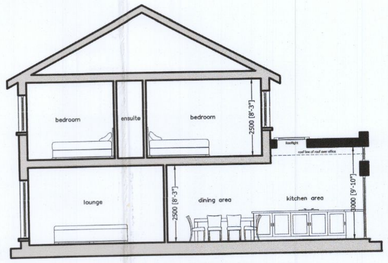

Previously Approved Cross Section
Scale 1:100 a1

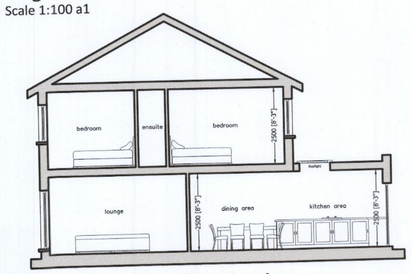

Current Retention Cross Section
Scale 1:100 a1

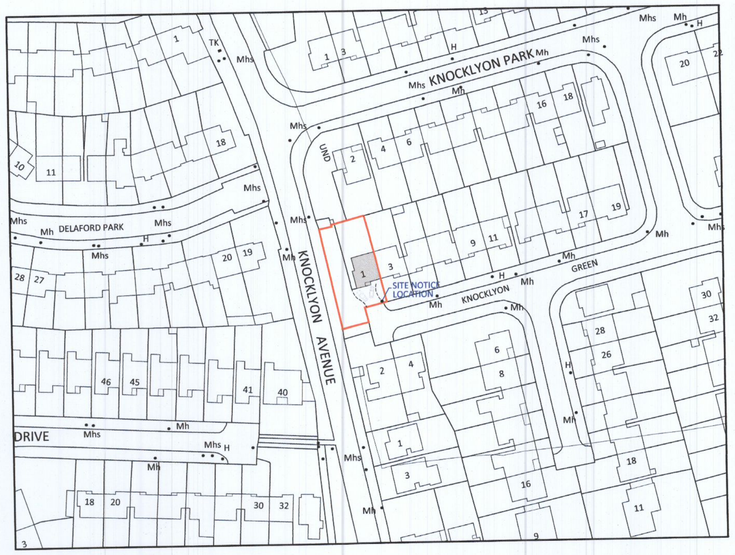

Site Location Map
Scale 1:1000 a1

Output Format:
DWG_FULL

Output File:
Knocklyon.DWG

Map Series:
1:1000

3390-11
REVISION DATE = 27-Mar-2015
SURVEY DATE = 31-Dec-1981
LEVELLED DATE = 31-Dec-1977

3390-15
REVISION DATE = 06-Jun-2014
SURVEY DATE = 31-Dec-1988
LEVELLED DATE = 31-Dec-1991

Clip Extent:
ULX,LLY = 311785,227533
ULX,URY = 312018,227533
ULX,LLY = 311785,227705
ULX,URY = 312018,227705

Projection:
ITM Centre Point Co-ordinate:
X,Y = 711828,727647

Extraction Date:
02-Nov-2015

Copyright:
© Suirbhéireacht Ordanáis Éireann, 2015
© Ordnance Survey Ireland, 2015

Copyright:
© Suirbhéireacht Ordanáis Éireann, 2010
© Ordnance Survey Ireland, 2010

Compiled and published by Ordnance Survey Ireland, Phoenix Park, Dublin 8, Ireland.

Unauthorised reproduction infringes Ordnance Survey Ireland and Government of Ireland copyright.

All rights reserved. No part of this publication may be copied, reproduced or transmitted in any form or by any means without the prior written permission of the copyright owners.

The representation on this map of a road, track or footpath is not evidence of the existence of a right of way.

Ordnance Survey maps never show legal property boundaries, nor do they show ownership of physical features.

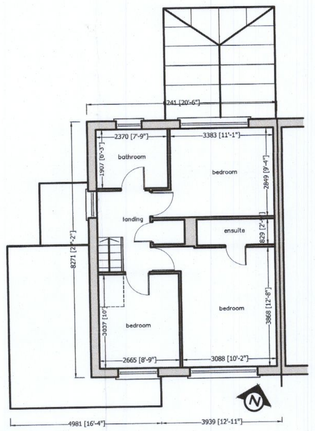

Original First Floor Plan
Scale 1:100 a1

PLANNING APPLICATION
DRAWING ONLY

No.	REVISIONS	DATE	REF
A	ISSUED FOR PLANNING APPLICATION	09 SEPT 2022	JW

Quay Engineering Consultants Ltd
Unit 2 Old Quay
Strand Road, Sutton, Dublin 13
Tel: +(353) 83972853 Fax: +(353) 86578002
E-Mail : info@qandcdesign.com

DRAWING TITLE
Site Location Map, Elevations
Floor Plans & Sections

REVISION No. A

LOCATION	1 Knocklyon Green, Dublin 16
STAGE	Retention Planning Stage
PROJECT	Previous Amendments
CLIENT	Mick & Nicola Roche
SCALE	1:100 & 1:1000
DATE	09 Sept 2022
DRAWN	B.Q.
DRAWING No.	2022-132-D01