Planning Pack Map

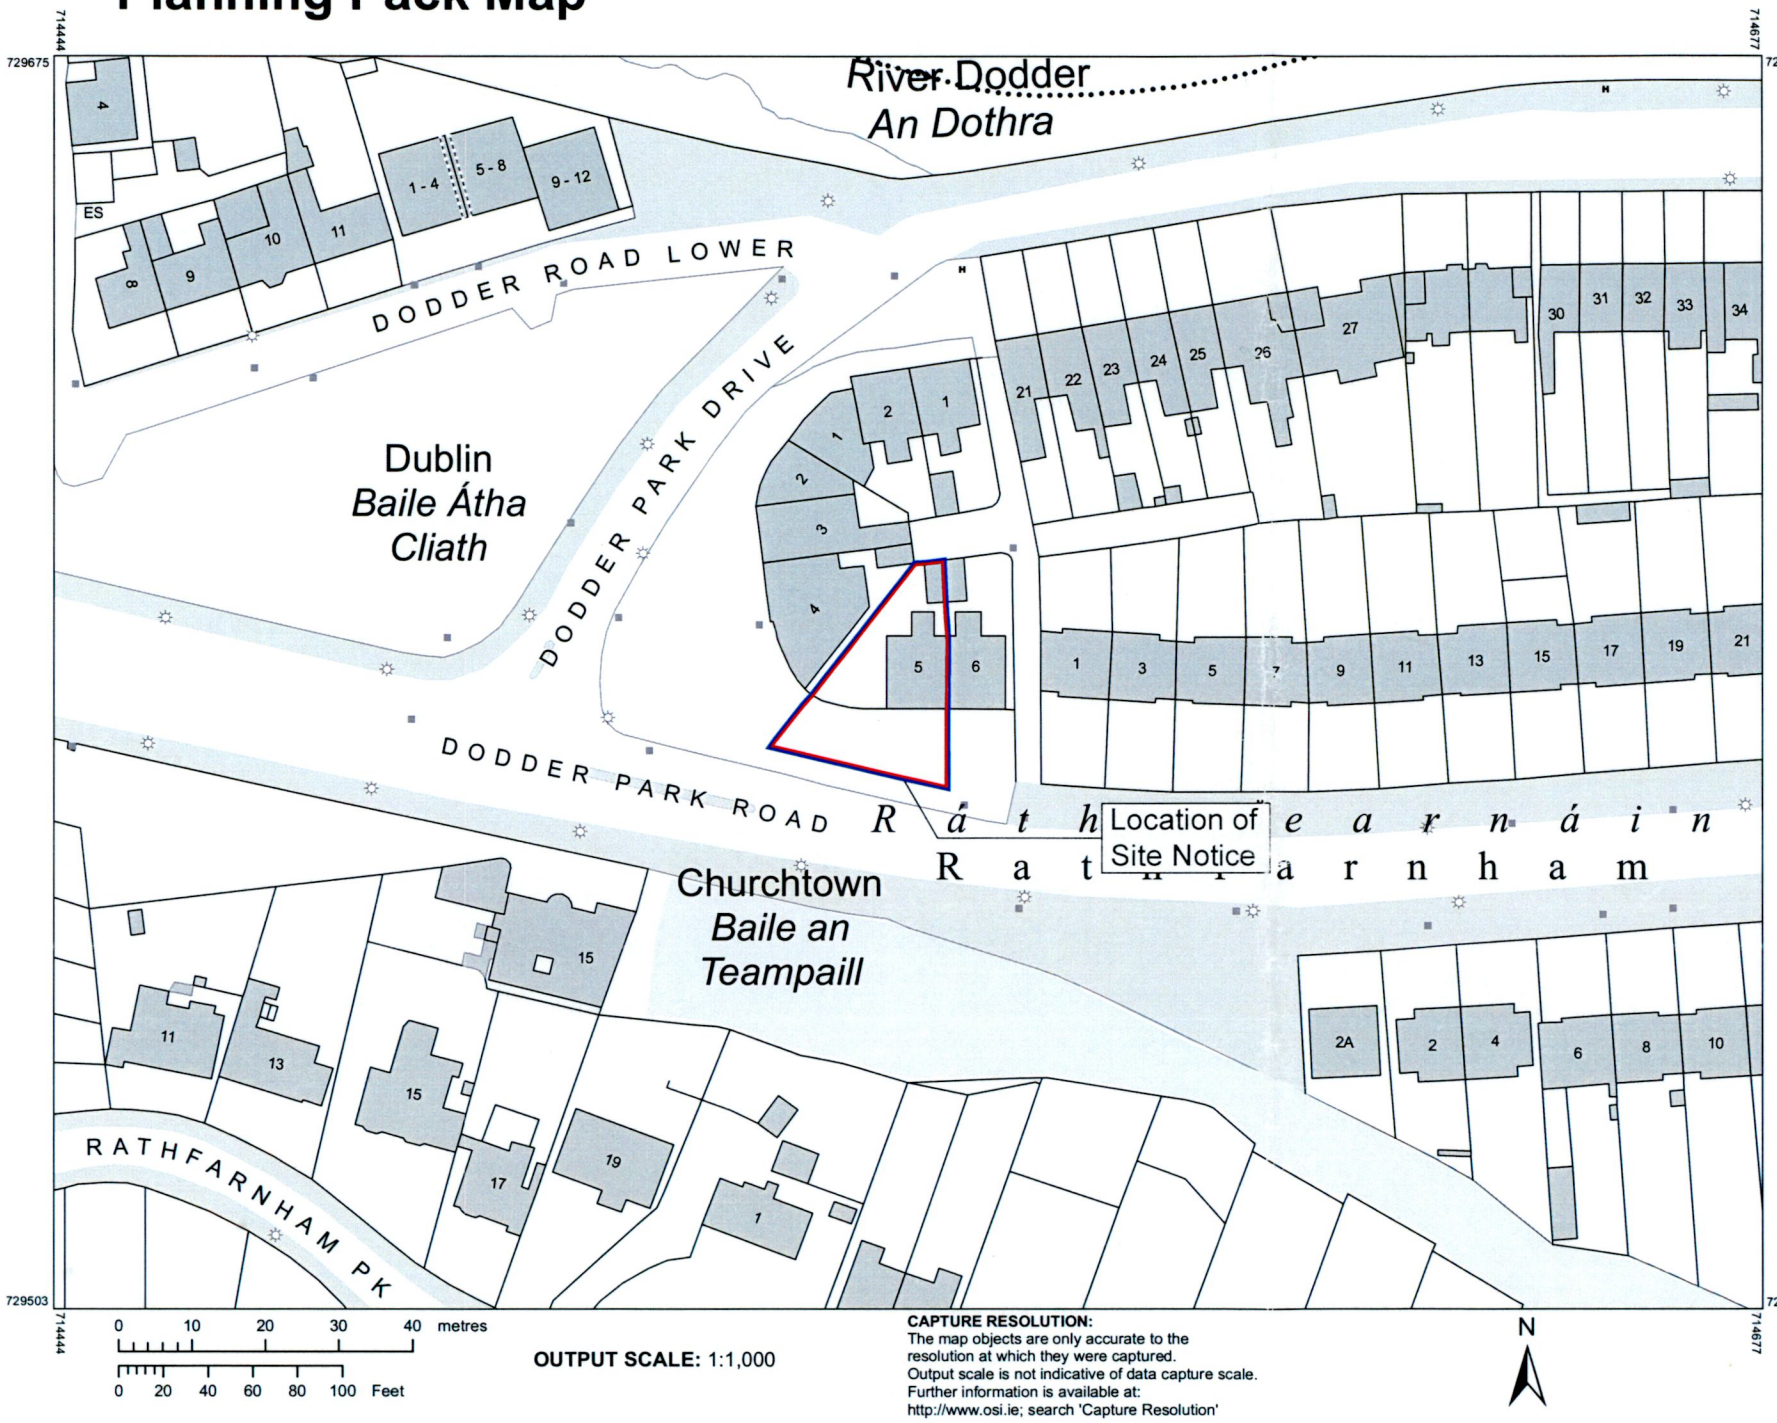

OUTPUT SCALE: 1:1,000

CAPTURE RESOLUTION:
The map objects are only accurate to the resolution at which they were captured.
Output scale is not indicative of data capture scale.
Further information is available at:
http://www.osi.ie; search 'Capture Resolution'

Ordnance Survey Ireland
National Mapping Agency

CENTRE COORDINATES:
ITM 714561,729589

PUBLISHED:	**ORDER NO.:**
27/09/2022	50293607_1

MAP SERIES:	**MAP SHEETS:**
1:1,000	3328-19
1:1,000	3328-24

COMPILED AND PUBLISHED BY:
Ordnance Survey Ireland,
Phoenix Park,
Dublin 8,
Ireland.

Unauthorised reproduction infringes Ordnance Survey Ireland and Government of Ireland copyright.

All rights reserved.
No part of this publication may be copied, reproduced or transmitted in any form or by any means without the prior written permission of the copyright owners.

The representation on this map of a road, track or footpath is not evidence of the existence of a right of way.

Ordnance Survey maps never show legal property boundaries, nor do they show ownership of physical features.

© Suirbhéireacht Ordanáis Éireann, 2022
© Ordnance Survey Ireland, 2022
www.osi.ie/copyright

LEGEND:
http://www.osi.ie;
search 'Large Scale Legend'

PLANNING

Extent of Ownership:

Site Boundary:

REV	DATE	BY	DESCRIPTION	CHKD

NOTE:
- This drawing is protected by copyright. ©
- No part of it may be reproduced without the express permission of studio**design**squared ltd.
- Figured dimensions only to be taken from this drawing.
- Scaling of drawings is not permitted
- All dimensions to be checked on site.
- Architects | Designers to be informed immediately of any discrepancies before work commences.

CLIENT
HEALTHCARE WHOLESALE LIMITED

PROJECT
5 DODDER PARK DRIVE
RATHFARNHAM, DUBLIN 16.

TITLE
SITE LOCATION MAP

PROJ NO.	DRG. NO.	REVISION
22035	22035-PL-1.01	-

DRAWN	SCALE	CHECKED BY	DATE
MF	1:1000	DA	SEPT 2022

studio dsq
architects designers
DUBLIN | +353 (0) 1 6624101 LONDON | +44 (0) 7554 624102
W www.design-squared.eu E info@design-squared.eu
STUDIO | The Warehouse, 12 Richmond Row, Dublin D08 F820

Site Location Map