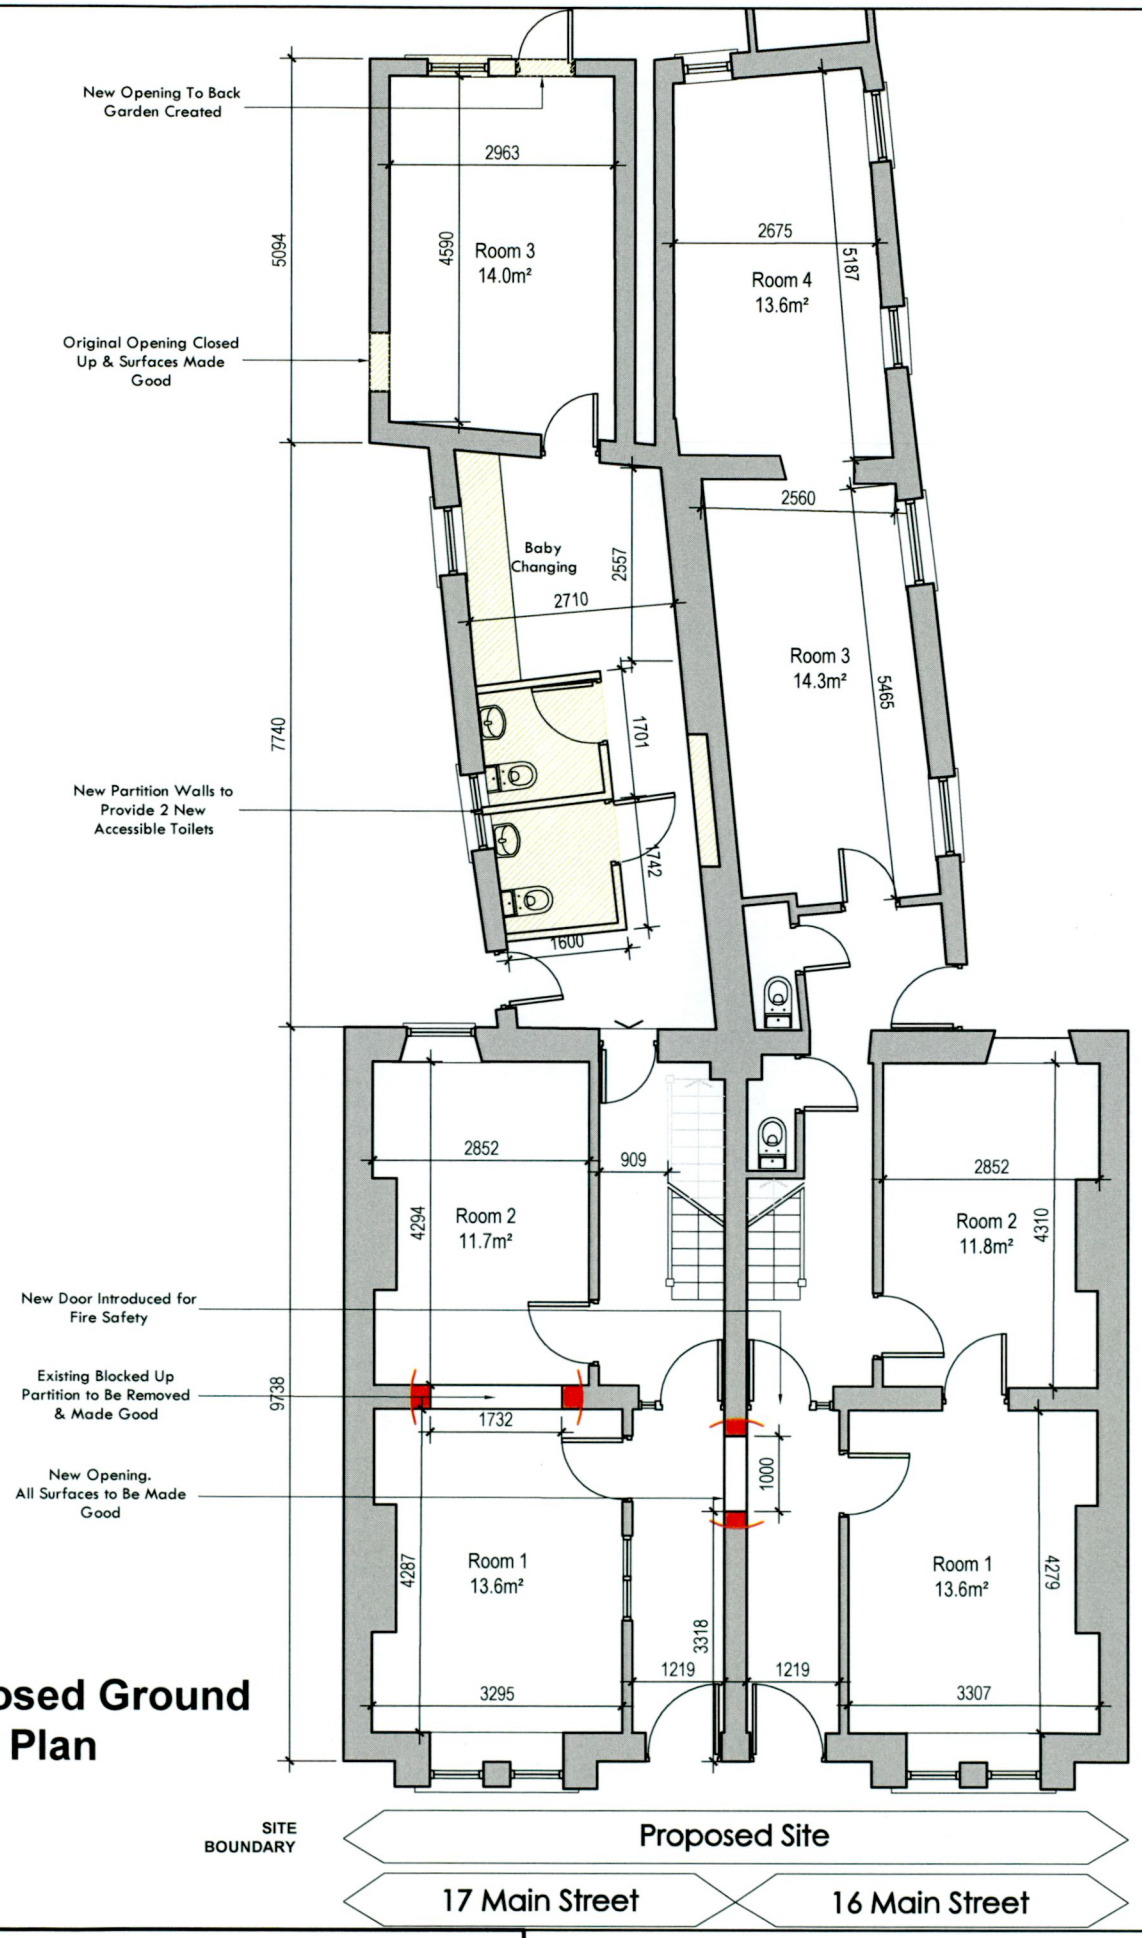

Proposed Ground Floor Plan

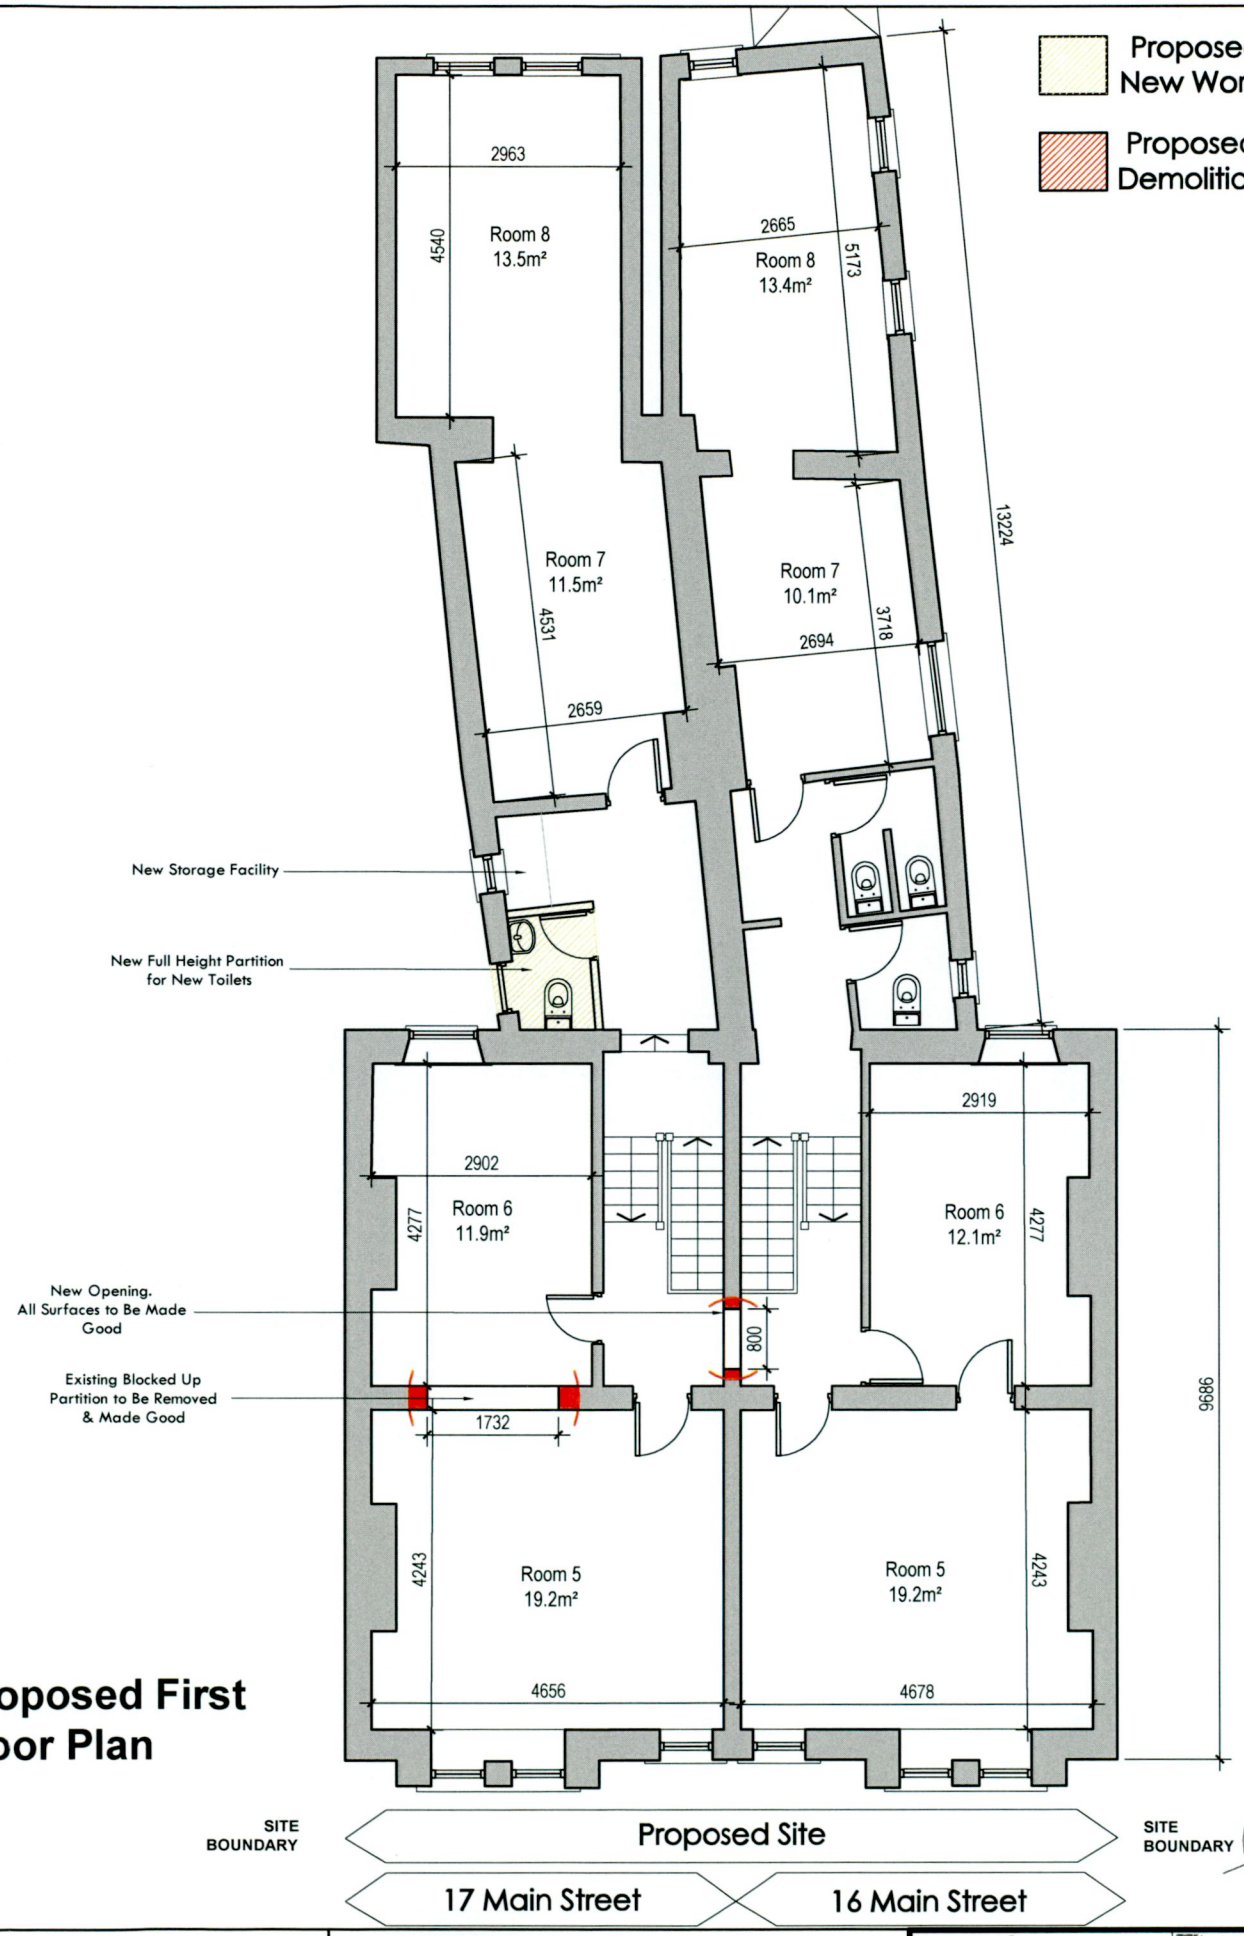

Proposed First Floor Plan

REVISIONS				
REV	DATE			DRAWN
-	-	-		-
-	-	-		-
-	-	-		-
-	-	-		-
-	-	-		-
-	-	-		-
-	-	-		-
-	-	-		-

This work is copyright and can not be reproduced or copied in any form or by any means (digital, electronic, graphic or mechanical including photocopying) without the express written permission of DDA Architects Ltd. Any licence, implied or express, to use this document for any purpose whatsoever is restricted to the terms of the appointment, agreed or written, between DDA Architects Ltd. and the instructing party.

DDA Dugnan Dooley Architects ARCHITECTS AND PLANNING CONSULTANTS
62 Brighton Square, Rathgar, Dublin 6, D06A TV29
Tel: +353 (0)1 490 0499
Email: info@ddaarch.ie
Web: www.ddaarch.ie
RIAI The Royal Institute of Architects in Ireland

THIS DRAWING IS COPYRIGHT ©
FIGURED DIMENSIONS ONLY TO BE USED

STATUS: PLANNING			
CLIENT: LILYPAD CRECHE & MONTESSORI	PROJECT TITLE: PROPOSED CHANGE OF USE AT 17 MAIN STREET RATHFARNHAM		CKD: LQ
DRAWING TITLE: PROPOSED GROUND & FIRST FLOOR PLAN	DRAWING NUMBER: 22-016-P-3.001		REV: LQ
DRAWN: HMCS	CKD: LQ	DATE: SEP '22	SCALE: 1/100 @ A3