Proposed Rear/West Elevation C-C 1:100

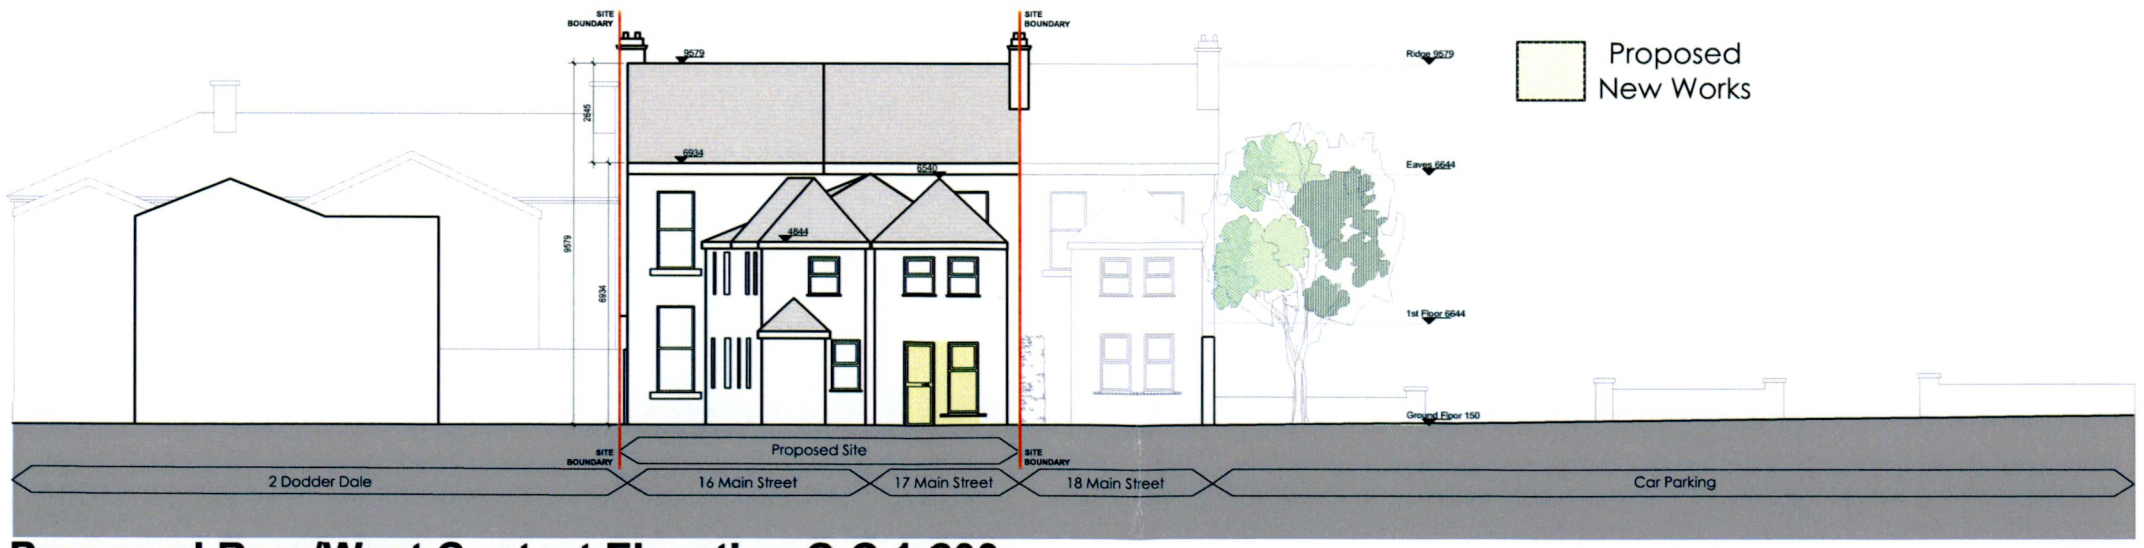

Proposed Rear/West Context Elevation C-C 1:200

Key Plan 1:1000

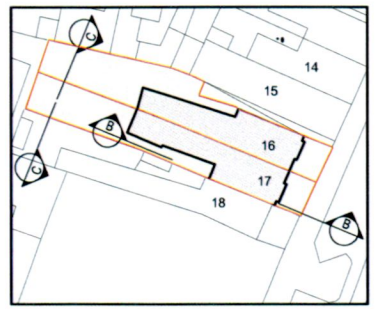

REVISIONS

REV	DATE		DRAWN
-	-	-	-
-	-	-	-
-	-	-	-
-	-	-	-
-	-	-	-
-	-	-	-
-	-	-	-

This work is copyright and can not be reproduced or copied in any form or by any means (digital, electronic, graphic or mechanical including photocopying) without the express written permission of DDA Architects Ltd. Any licence, implied or express, to use this document for any purposes whatsoever is restricted to the terms of the appointment, agreed or written, between DDA Architects Ltd. and the instructing party

DDA
Dulghan Dooley Architects
ARCHITECTS AND PLANNING CONSULTANTS

62 Brighton Square, Rathgar,
Dublin 6, D06A TV29

Tel: +353 (0)1 490 0499
Email: info@ddaarch.ie
Web: www.ddaarch.ie

RIAI
The Royal Institute of Architects in Ireland

THIS DRAWING IS COPYRIGHT ©
FIGURED DIMENSIONS ONLY TO BE USED

STATUS: PLANNING

CLIENT: LILYPAD CRECHE & MONTESSORI

PROJECT TITLE: PROPOSED CHANGE OF USE AT 17 MAIN STREET RATHFARNHAM

CHD: LQ

DRAWING TITLE: PROPOSED REAR/WEST ELEVATION

DRAWING NUMBER: 22-016-P-3.002

REV: LQ

DRAWN	CHD	DATE	SCALE
HMCS	LQ	SEP '22	VARIES