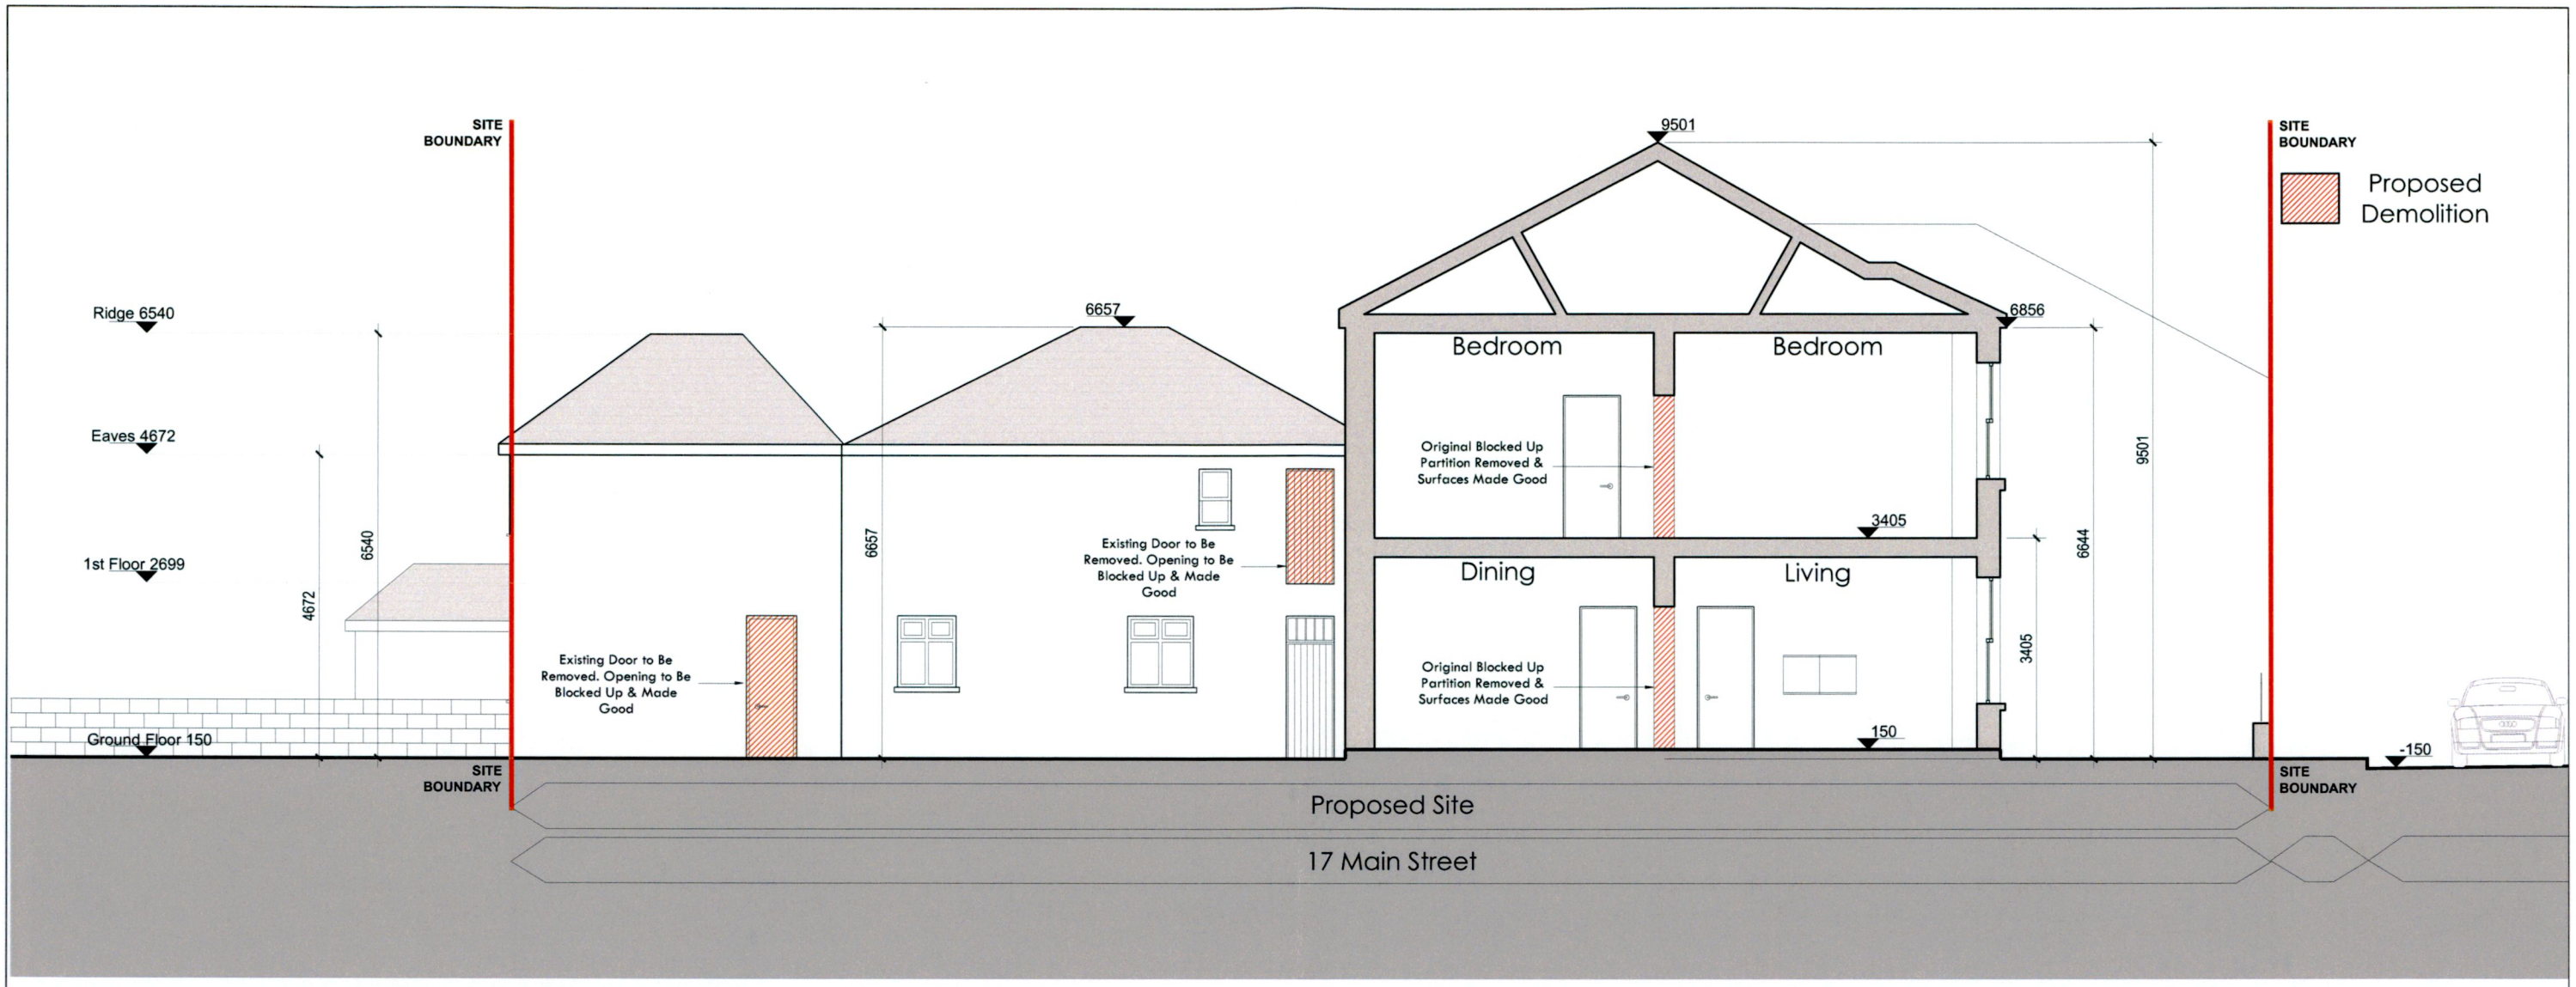

Existing South Section/Elevation B-B 1:100

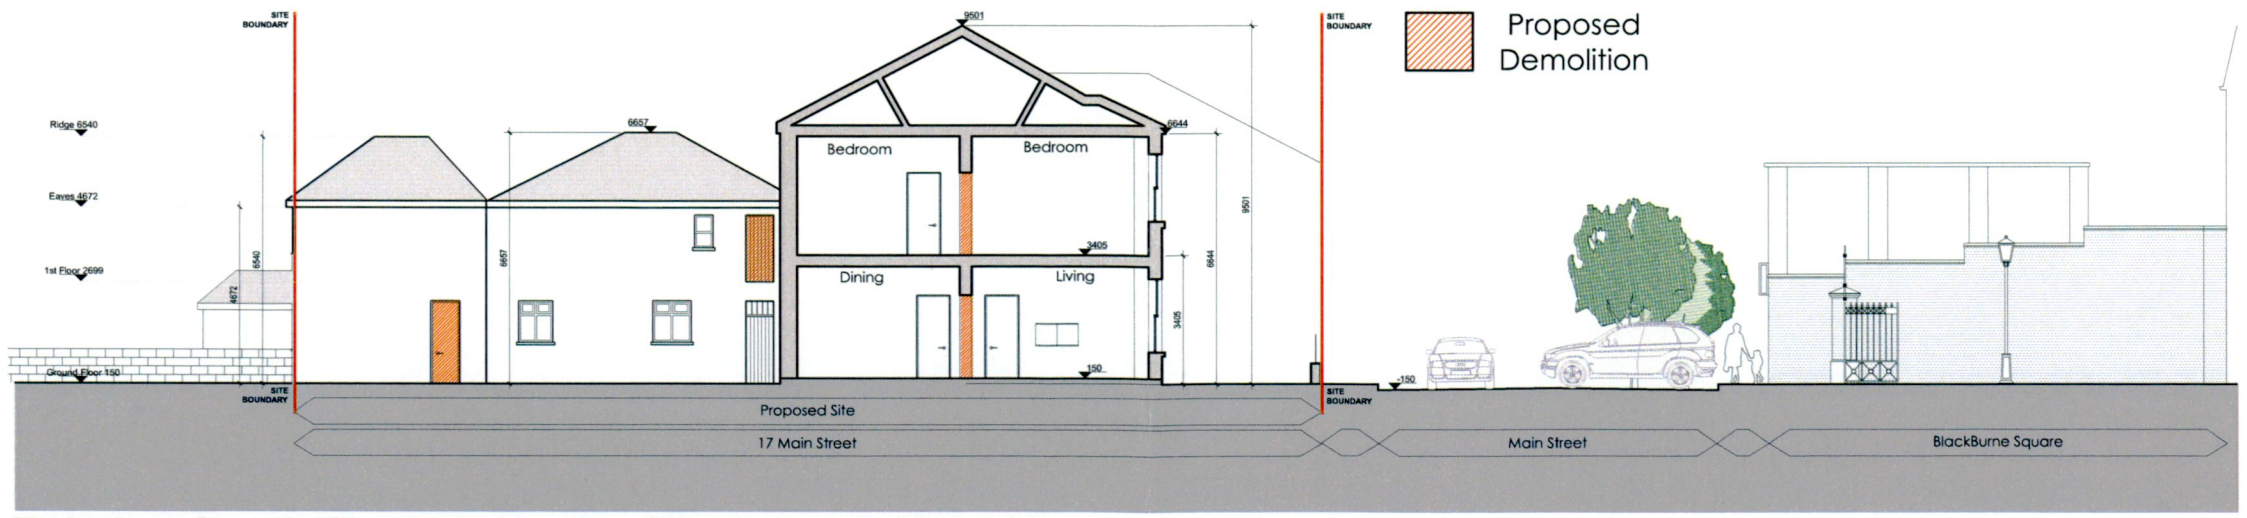

Existing South Context Section/Elevation B-B 1:200

Key Plan 1:1000

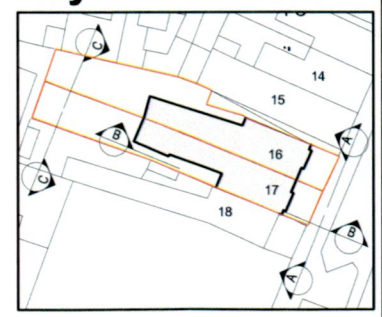

REVISIONS

REV	DATE		DRAWN
-	-	-	-
-	-	-	-
-	-	-	-
-	-	-	-
-	-	-	-
-	-	-	-
-	-	-	-
-	-	-	-

This work is copyright and can not be reproduced or copied in any form or by any means (digital, electronic, graphic or mechanical including photocopying) without the express written permission of DDA Architects Ltd. Any licence, implied or express, to use this document for any purposes whatsoever is restricted to the terms of the appointment, agreed or written, between DDA Architects Ltd. and thr instructing party.

DDA
Duignan Dooley Architects
ARCHITECTS AND PLANNING CONSULTANTS
62 Brighton Square, Rathgar, Dublin 6, D06A TV29
Tel: +353 (0)1 490 0499
Email: info@ddaarch.ie
Web: www.ddaarch.ie
RIAI
The Royal Institute of Architects in Ireland

THIS DRAWING IS COPYRIGHT ©
FIGURED DIMENSIONS ONLY TO BE USED

CLIENT: LILYPAD CRECHE & MONTESSORI		STATUS: PLANNING	
		PROJECT TITLE: PROPOSED CHANGE OF RSE AT 17 MAIN STREET RATHFARNHAM	CKD: LQ
DRAWING TITLE: EXISTING SOUTH SECTION/ELEVATION		DRAWING NUMBER: 22-016-P-2.004	REV: LQ
DRAWN: HMCS	CKD: LQ	DATE: SEP '22	SCALE: VARIES