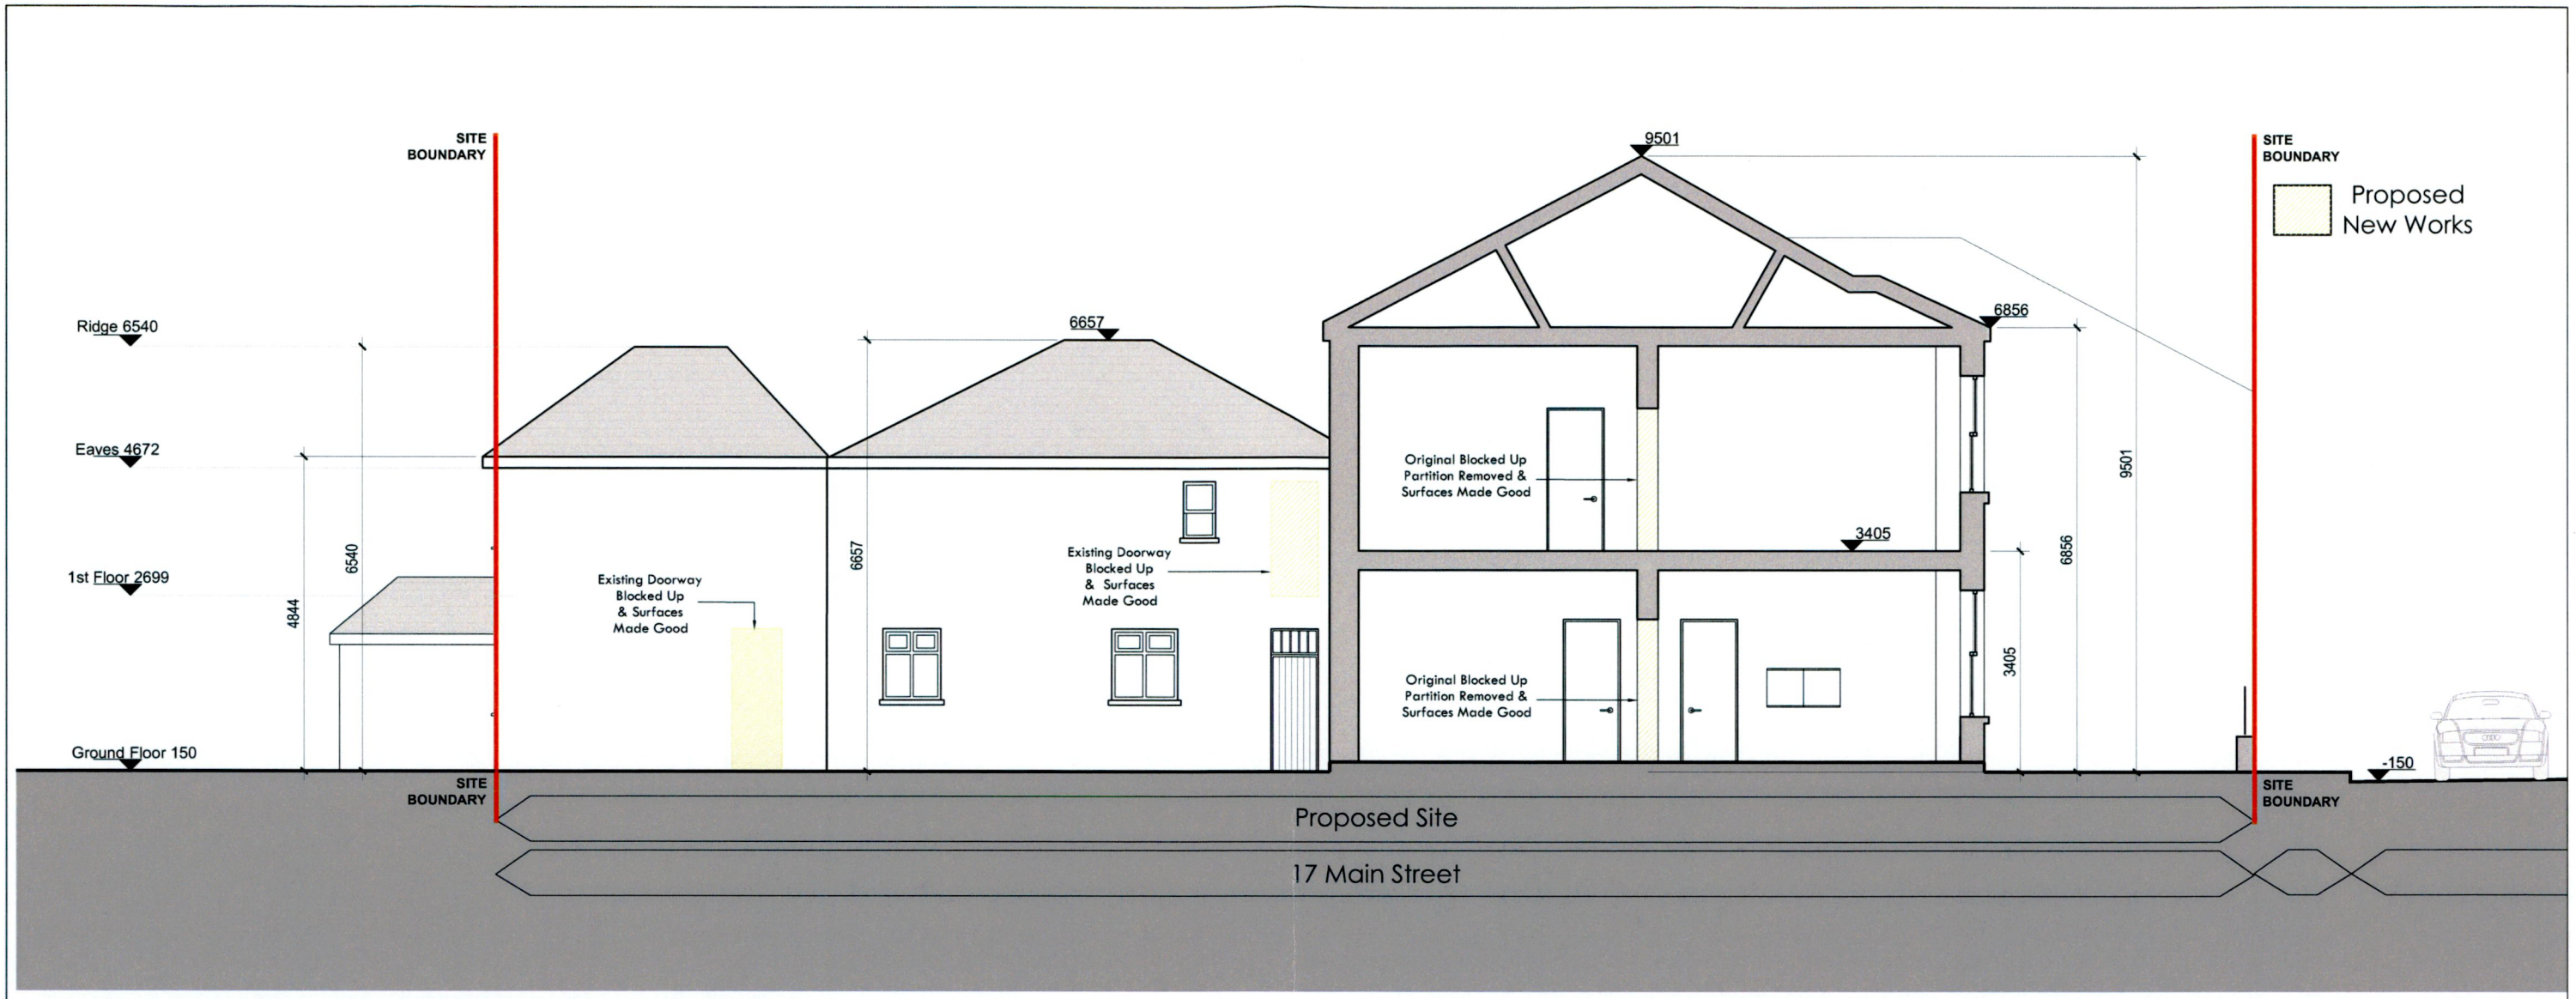

Proposed South Section/Elevation B-B 1:100

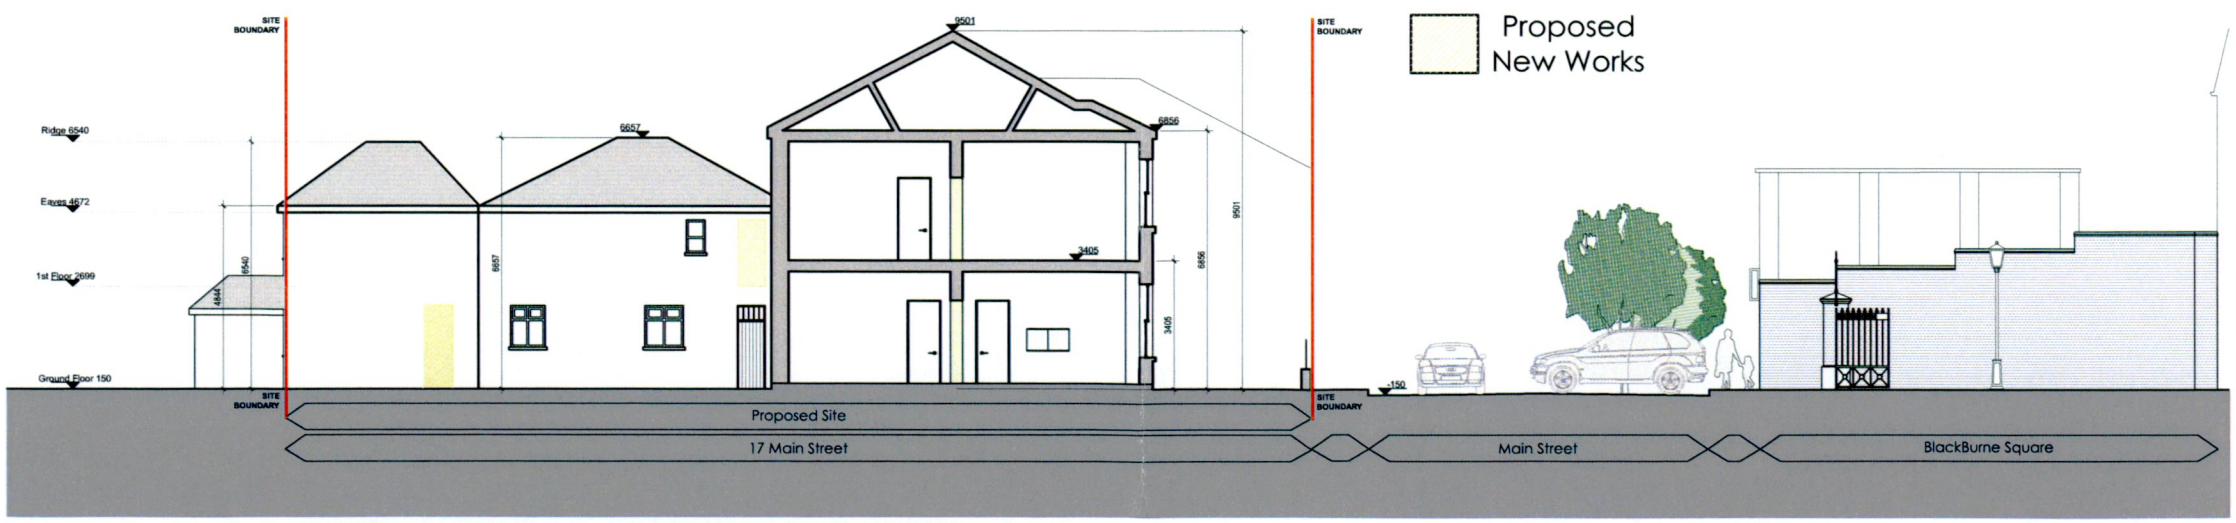

Proposed South Context Section/Elevation B-B 1:200

Key Plan 1:1000

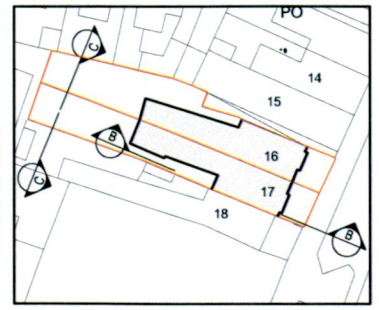

REVISIONS

REV	DATE		Drawn
-	-	-	-
-	-	-	-
-	-	-	-
-	-	-	-
-	-	-	-
-	-	-	-
-	-	-	-
-	-	-	-

This work is copyright and can not be reproduced or copied in any form or by any means (digital, electronic, graphic or mechanical including photocopying) without the express written permission of DDA Architects Ltd. Any licence, implied or express, to use this document for any purposes whatsoever is restricted to the terms of the appointment, agreed or written, between DDA Architects Ltd. and th instructing party.

DDA
Duignan Dooley Architects
ARCHITECTS AND PLANNING CONSULTANTS
62 Brighton Square, Rathgar,
Dublin 6, D06A TV29
Tel: +353 (0)1 490 0499
Email: info@ddaarch.ie
Web: www.ddaarch.ie

RIAI
The Royal Institute of architects in Ireland

THIS DRAWING IS COPYRIGHT © FIGURES DIMENSIONS ONLY TO BE USED		STATUS: PLANNING	
CLIENT: LILYPAD CRECHE & MONTESSORI		PROJECT TITLE: PROPOSED CHANGE OF RSE AT 17 MAIN STREET RATHFARNHAM	CKD: LQ
DRAWING TITLE: PROPOSED SOUTH SECTION/ELEVATION		DRAWING NUMBER: 22-016-P-3.003	REV: LQ
DRAWN: HMCS	CKD: LQ	DATE: SEP '22	SCALE: VARIES