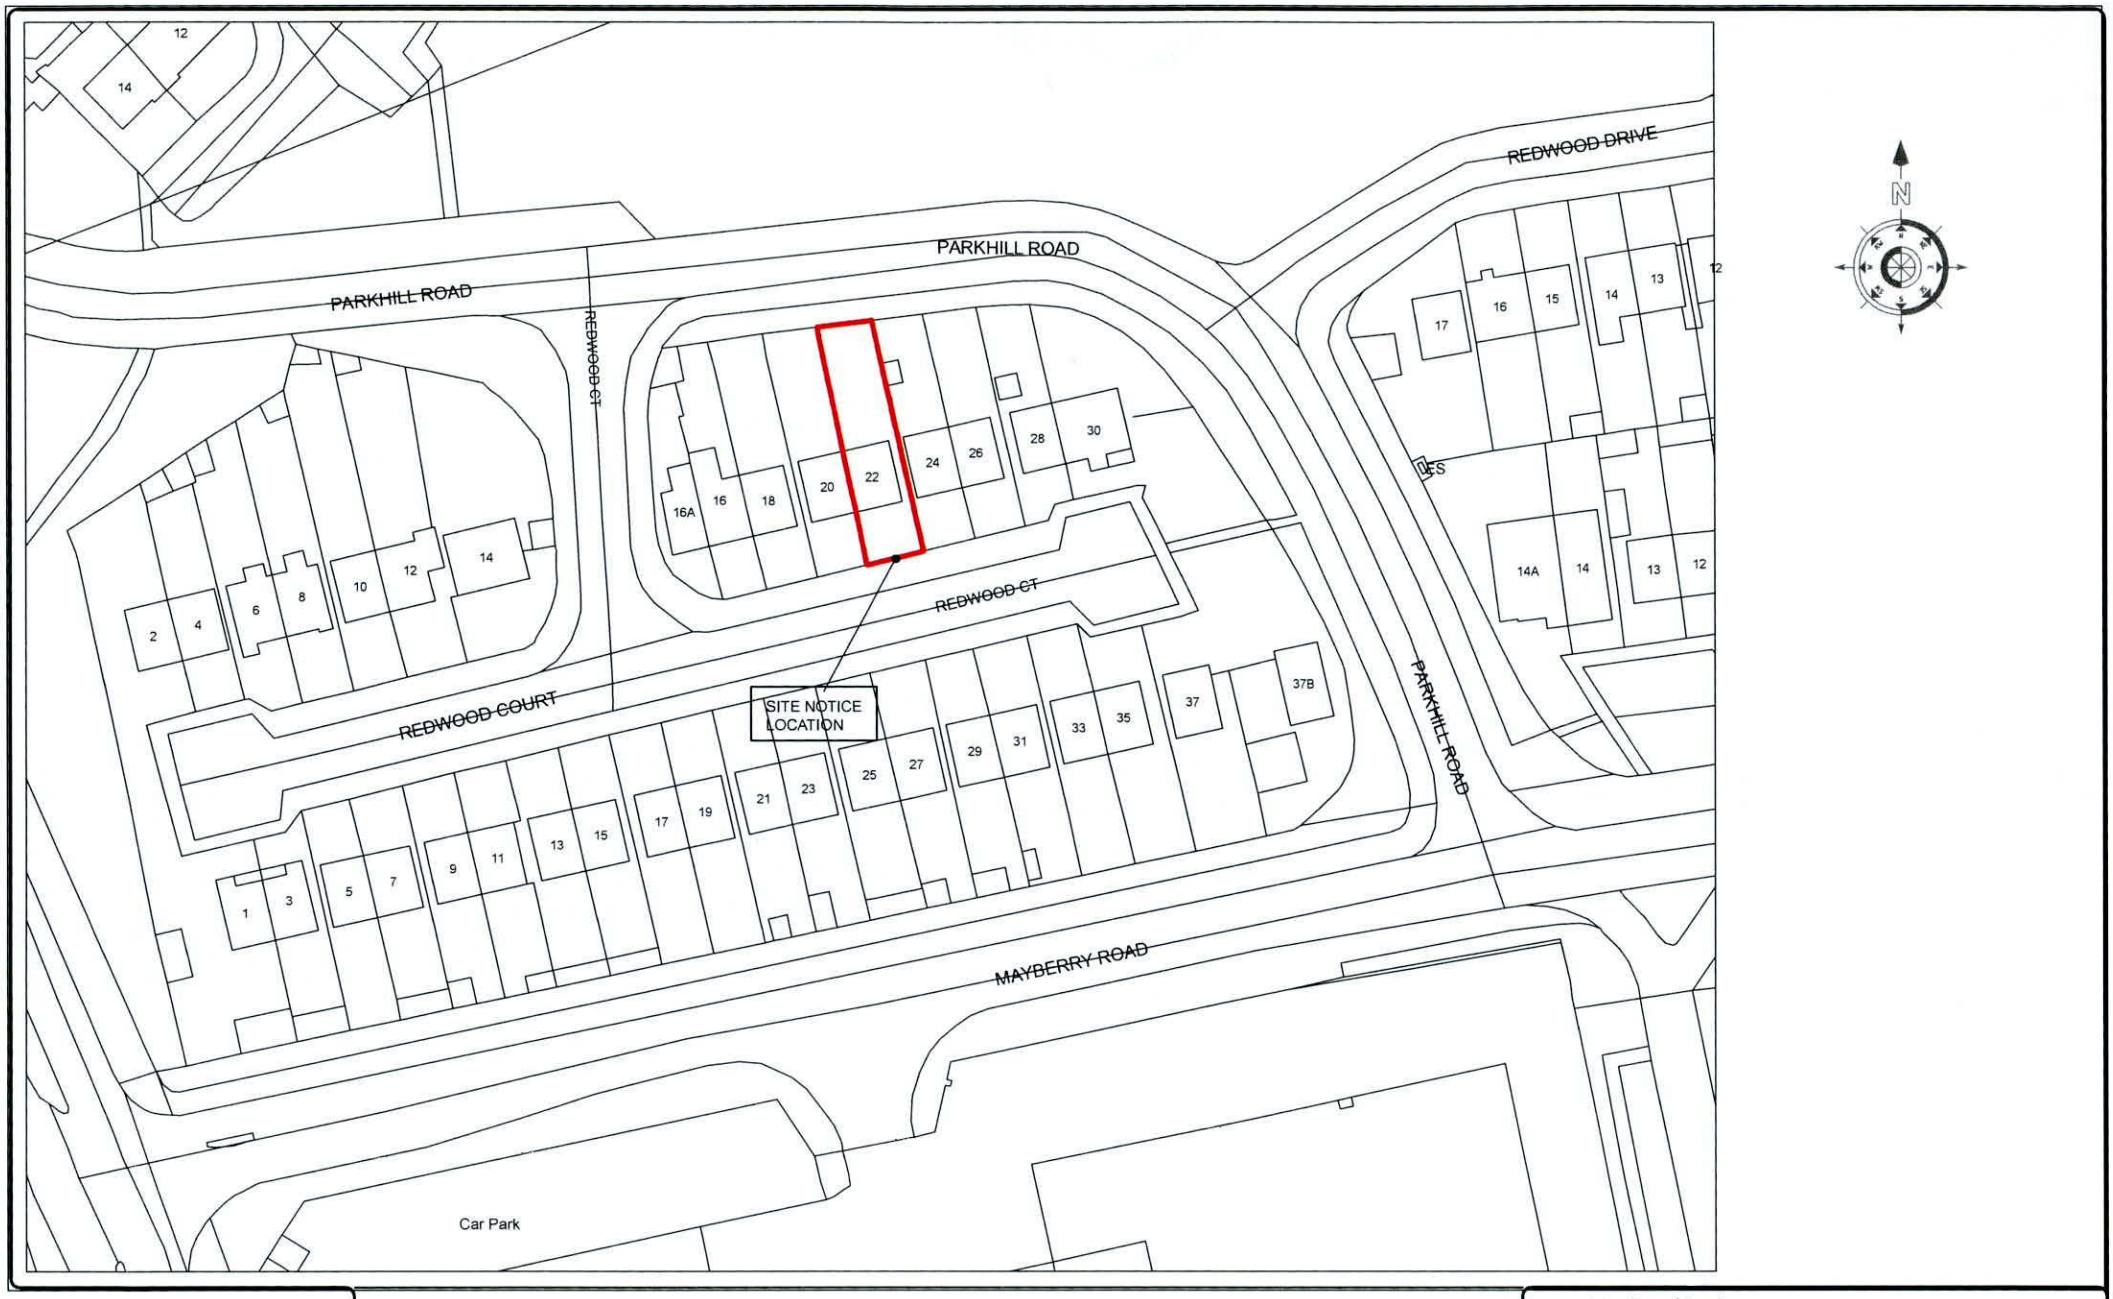

Bryson Architecture

51 Malone Road,
Belfast, BT9 6RY

t. 028 90600419
e. brysonarchitecture@gmail.com

Notes:

© Copyright BRYSON ARCHITECTURE

No part of this document may be reproduced or transmitted in any form without the written permission of BRYSON ARCHITECTURE. This document should not be relied on or used in circumstances other than those for which it was originally prepared and for which BRYSON ARCHITECTURE was commissioned. BRYSON ARCHITECTURE accepts no responsibility for this document to any party other than the person by whom it was commissioned.

CLIENT: Mrs Carol Ryder

PROJECT: Proposed new work from home office/ home gym and garden room to rear of existing dwelling at 22 Redwood Court, Tallaght, Dublin 24.

TITLE: Site location map

DATE:	SCALE	SIZE	JOB NO.	DWG. NO.	DRAWING STATUS:	REVISION:
Sept 22	1: 1000	A4		07	Planning application	-