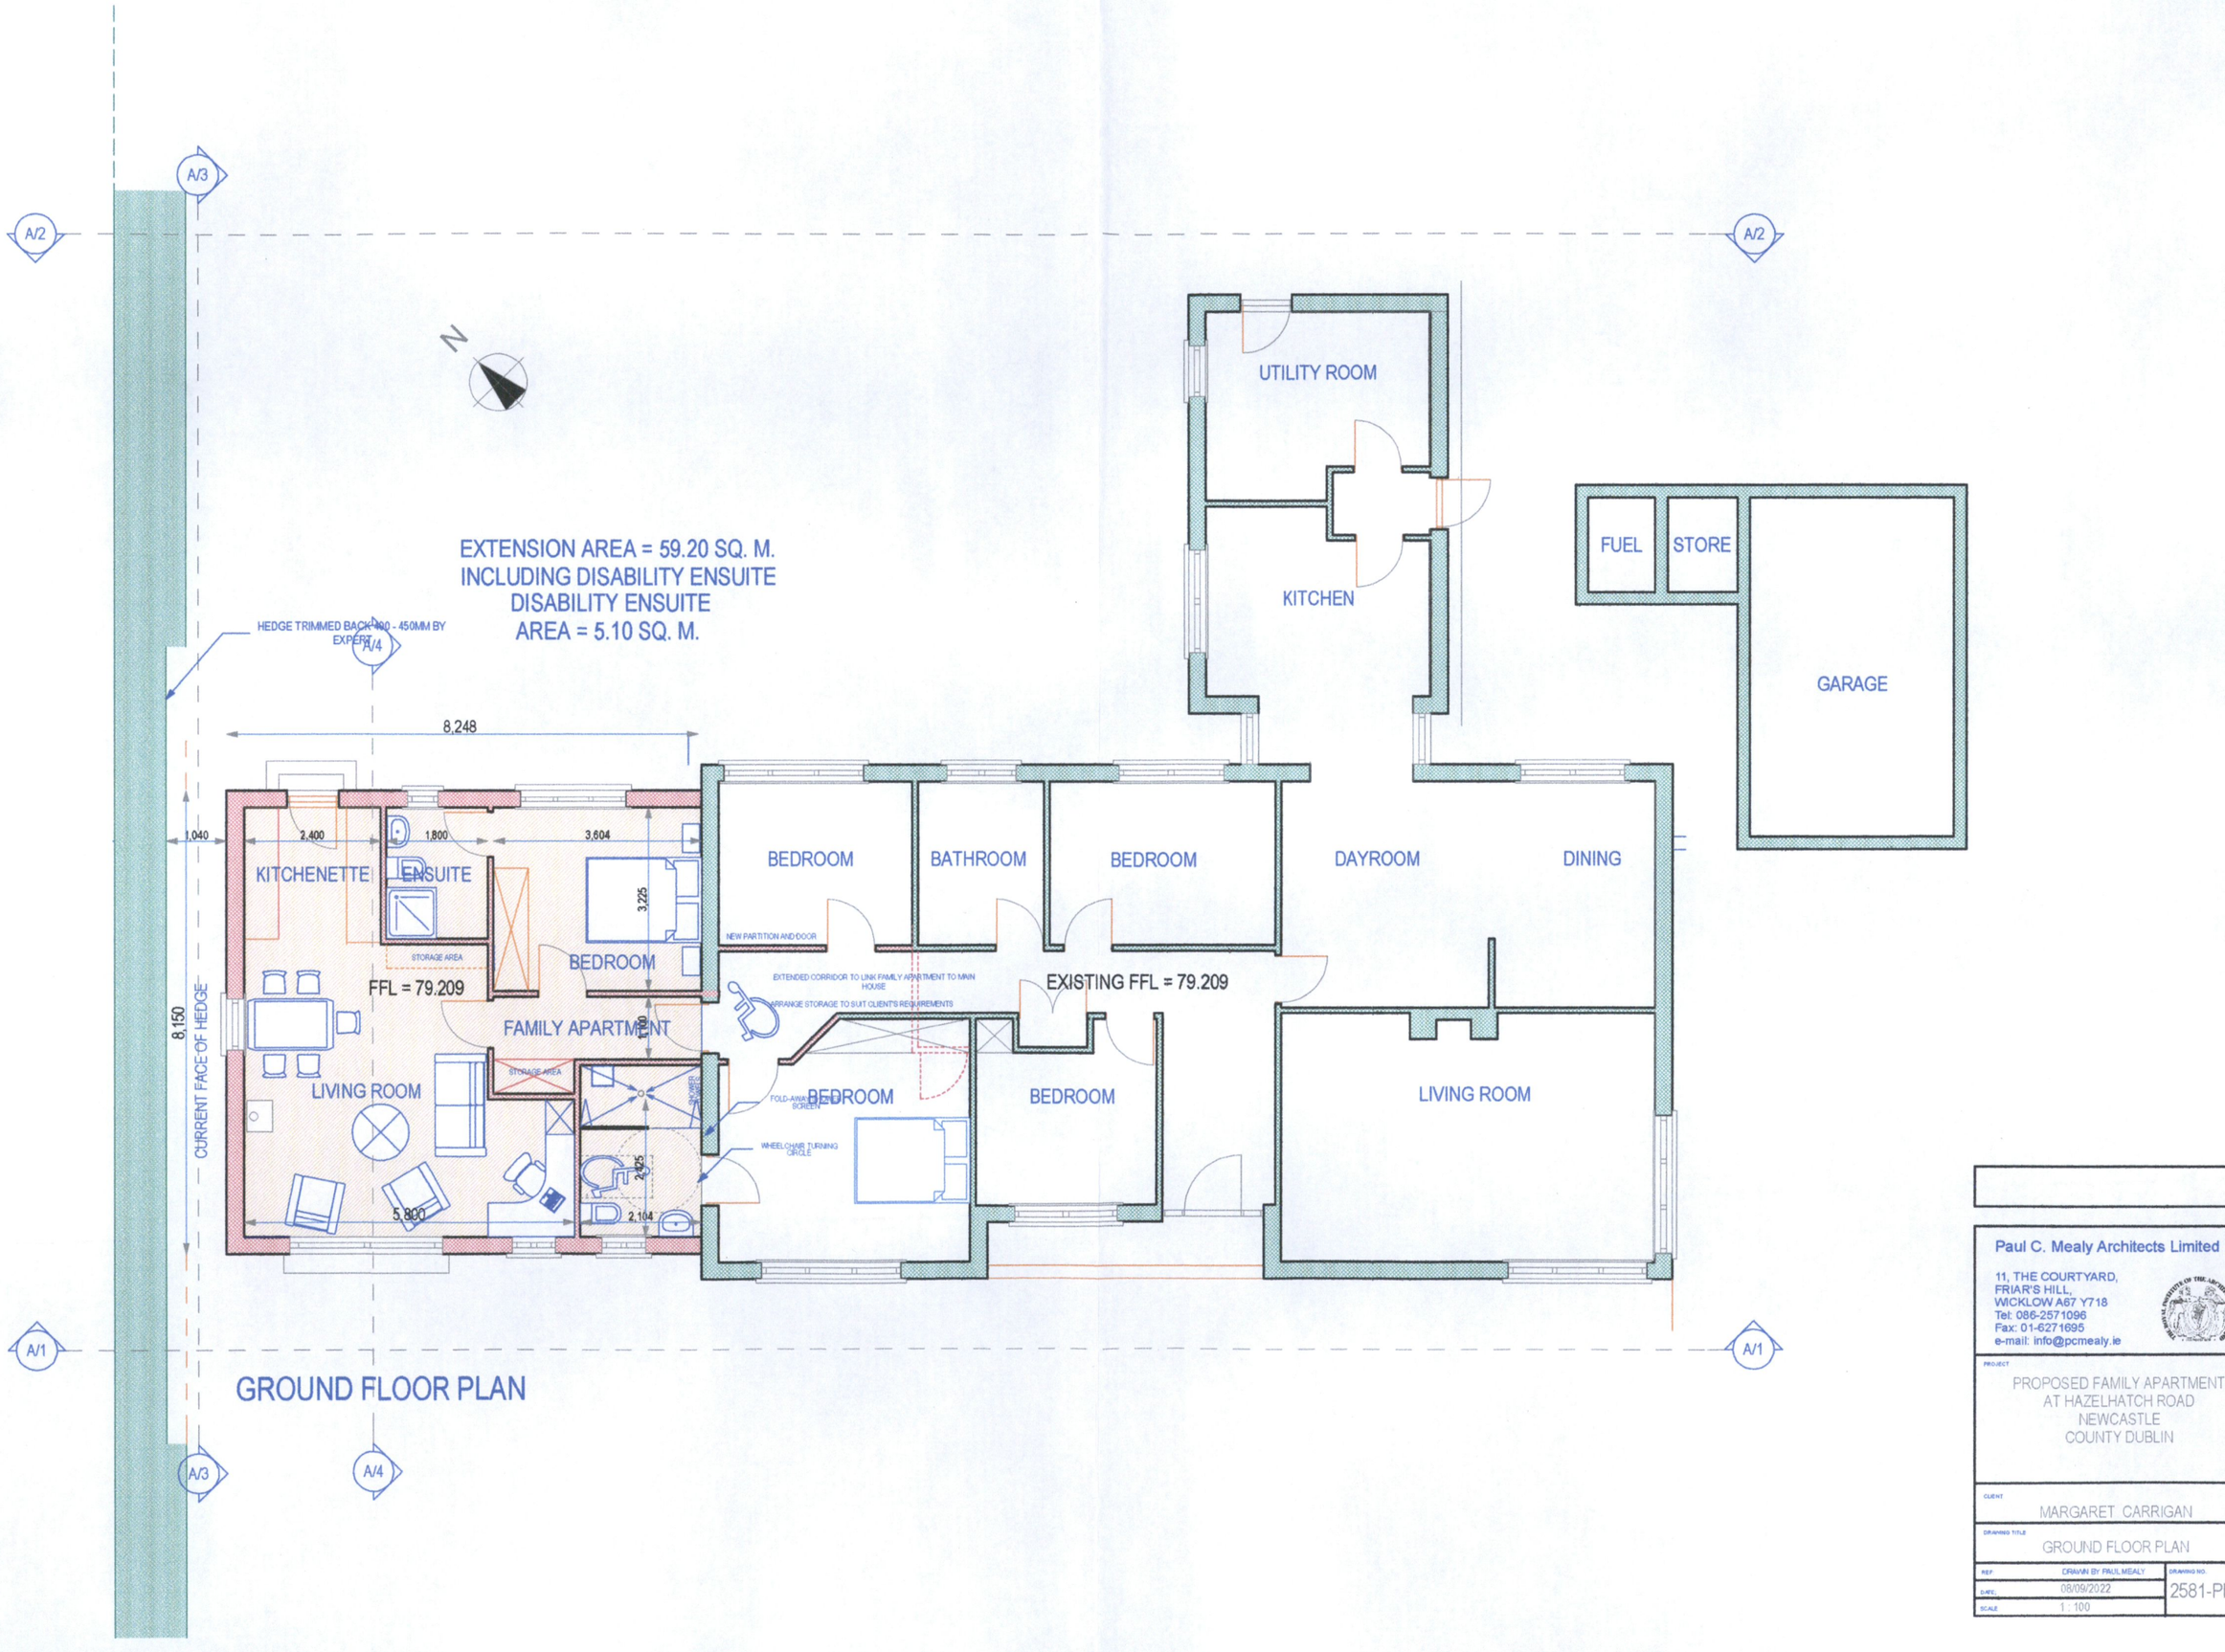

GROUND FLOOR PLAN

Paul C. Mealy Architects Limited

11, THE COURTYARD,
FRIAR'S HILL,
WICKLOW A67 Y718
Tel: 086-2571096
Fax: 01-6271695
e-mail: info@pcmealy.ie

PROJECT

PROPOSED FAMILY APARTMENT
AT HAZELHATCH ROAD
NEWCASTLE
COUNTY DUBLIN

CLIENT

MARGARET CARRIGAN

DRAWING TITLE

GROUND FLOOR PLAN

REF	DRAWN BY PAUL MEALY	DRAWING NO.
DATE	08/09/2022	2581-PL03
SCALE	1 : 100	