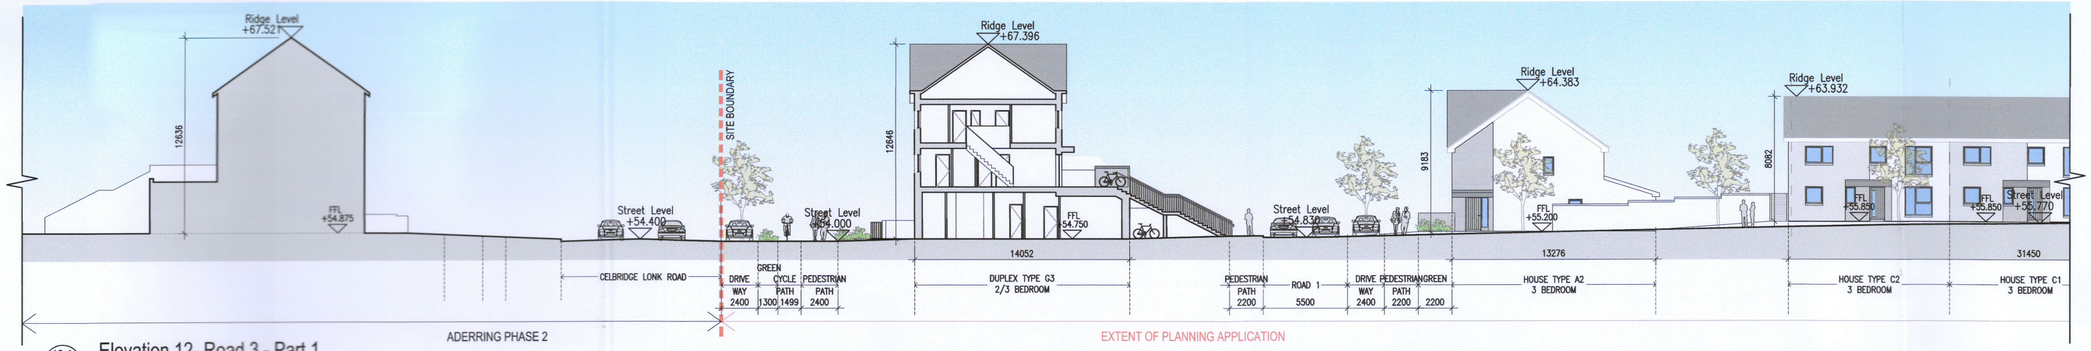

12-A P026

Elevation 12- Road 3 - Part 1

1:200 @ A1

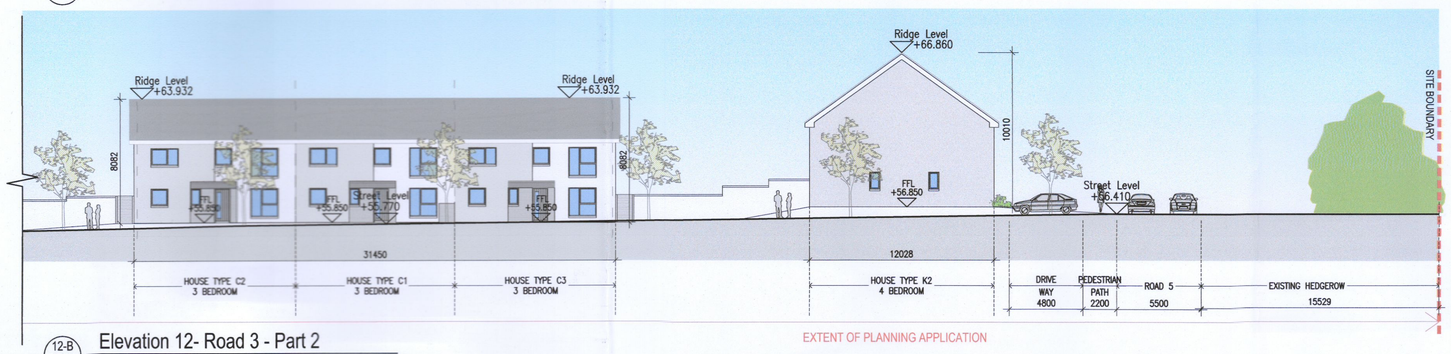

12-B P026

Elevation 12- Road 3 - Part 2

1:200 @ A1

13-A P026

Elevation 13 - Road 3 - Part 1

1:200 @ A1

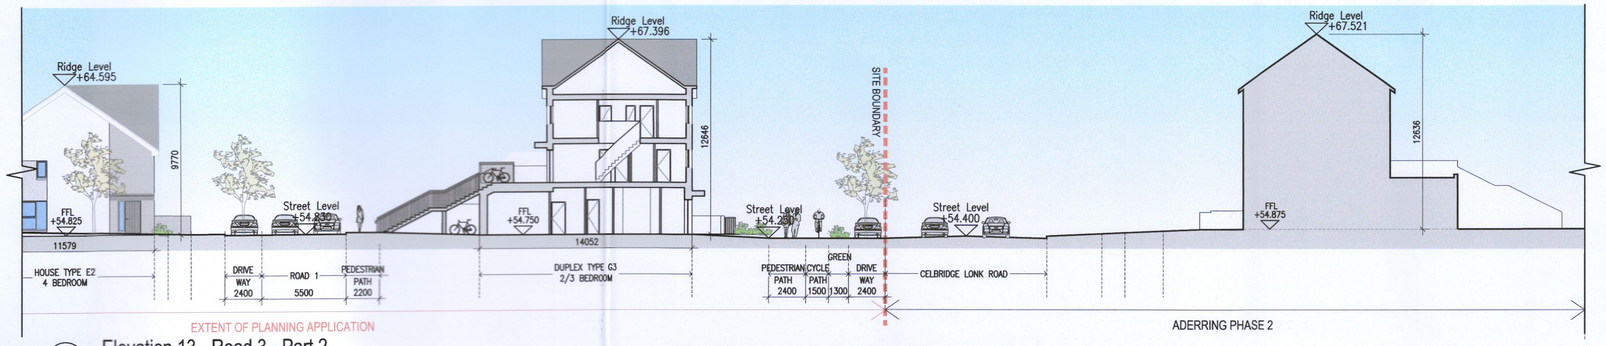

13-B P026

Elevation 13 - Road 3 - Part 2

1:200 @ A1

FOR MATERIAL REFERENCES
PLEASE REFER TO UNIT TYPE DRAWING

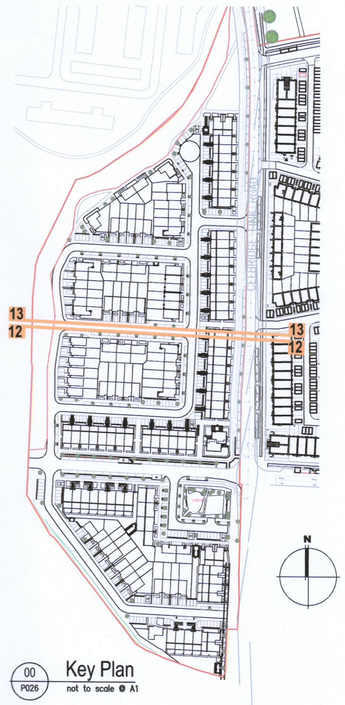

00 P026

Key Plan

not to scale @ A1

Notes
1. Copyright Reserved
2. Work to figured dimensions only. Do not scale drawing.
3. The contractor is responsible for checking all levels and dimensions on site and shall refer all discrepancies to the Architect
4. Where appropriate, for details of r.c. structure, or mechanical and electrical details, see Engineers drawings
5. Proprietary items shall be fixed in strict accordance with manufacturers instructions.
6. Sizes of proprietary items shall be checked with manufacturer.
7. The contractor shall be responsible for the coordination of structure, finishes and services.

Issue Status	
Progress	
Planning Application	■
Fire Cert	
Disability Cert	
Tender	
Construction	
As Built	
Information Only	

No.	Date	Revision	Initials
01	14.10.2022	ISSUED FOR PLANNING	JN

Project: Aderrig Phase 3_Adamstown SDZ Residential Development
Drawing Title: Contiguous Street Elevation Sheet 7 of 9
Drawing No: 6259A-P-026
Scale: 1:200 @A1 | Rev: 01 | Drawn: JN | Date: 14/10/22

6 - 7 HARCOURT TERRACE, DUBLIN 2, IRELAND
t + 353-1-618 2400 f + 353-1-678 7385
e architecture@bkd.ie
www.bkd.ie
bkd architects
BURKE-KENNEDY DOYLE

M:\Project Section - Current\6259A Adamg Phase 3\CAD\Drawings\Sketch Planning\3. Adamg 3_Sketch Layout\6259A EXTERNAL STREET ELEVATIONS 16_09_2022_recover.dwg
21/10/2022 15:37:50