Proposed Front - East Elevation
Scale 1:100




Proposed Rear-West Elevation




Proposed Side-South Elevation
Scale 1:100

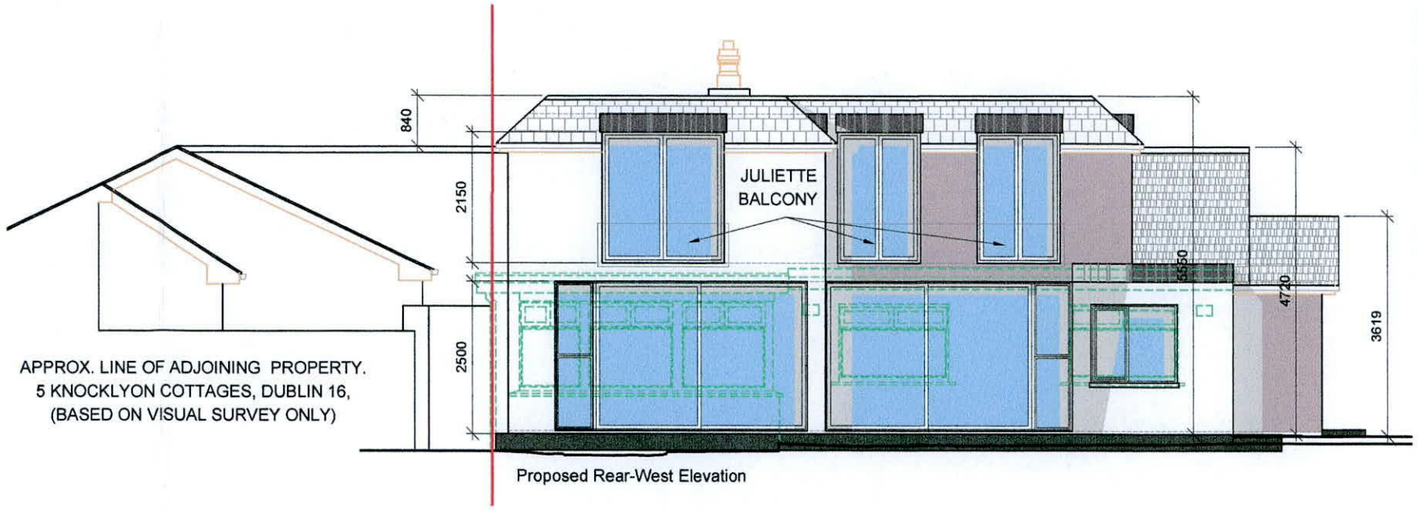


Section A-A/ Side- North Elevation
Scale 1:100

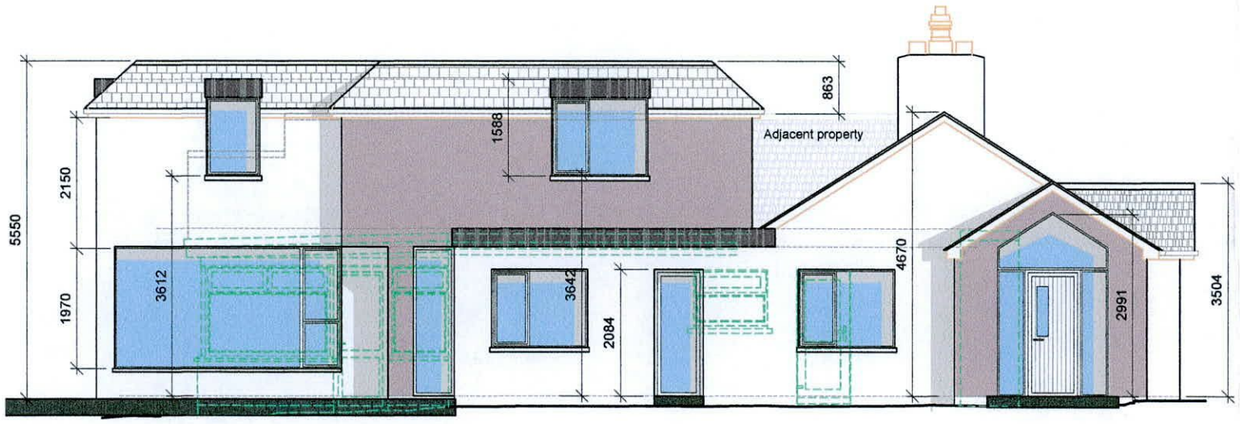


Proposed Front - East Street Elevation
Scale 1:200

- Existing walls
- Proposed walls
- Proposed Partitions
- Walls to be demolished
- Subject to Planning
- Site Boundary
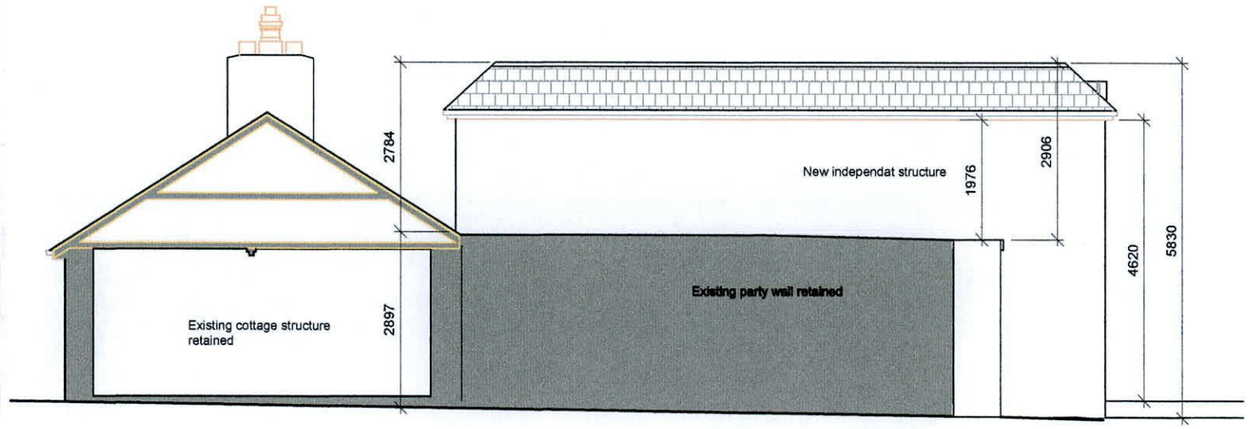
| REV | DATE | DRN BY | CKD BY | APP BY | DESCRIPTION |
|---|---|---|---|---|---|
| | | | | | |

Do not scale - Use figured dimensions only - All dimensions are in millimetres - All dimensions to be checked on site - Any discrepancies are to be reported immediately to the Architect

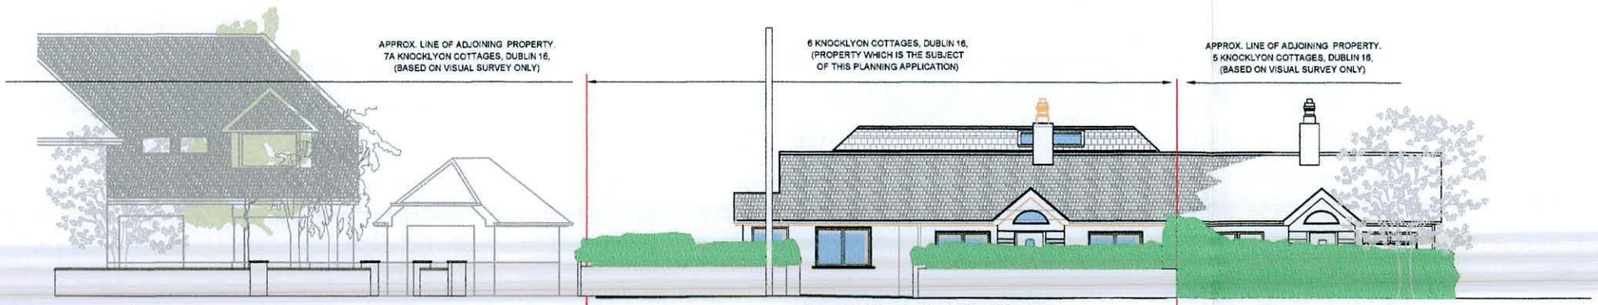PATRYCJA ROGALA MRIAI Woodbine, Owendore Ave. D14
M. 086 4016627 - patrycja@progala.ie, www.progala.ie

Description: Extension, remodelling 6Knocklyon Cottages, 2210-D-03

Client: Louise Kelly, Niall Heavin Sc:1:200 & 1:100 @A3

Drawing:Proposed elevations Oct 2022 Planning