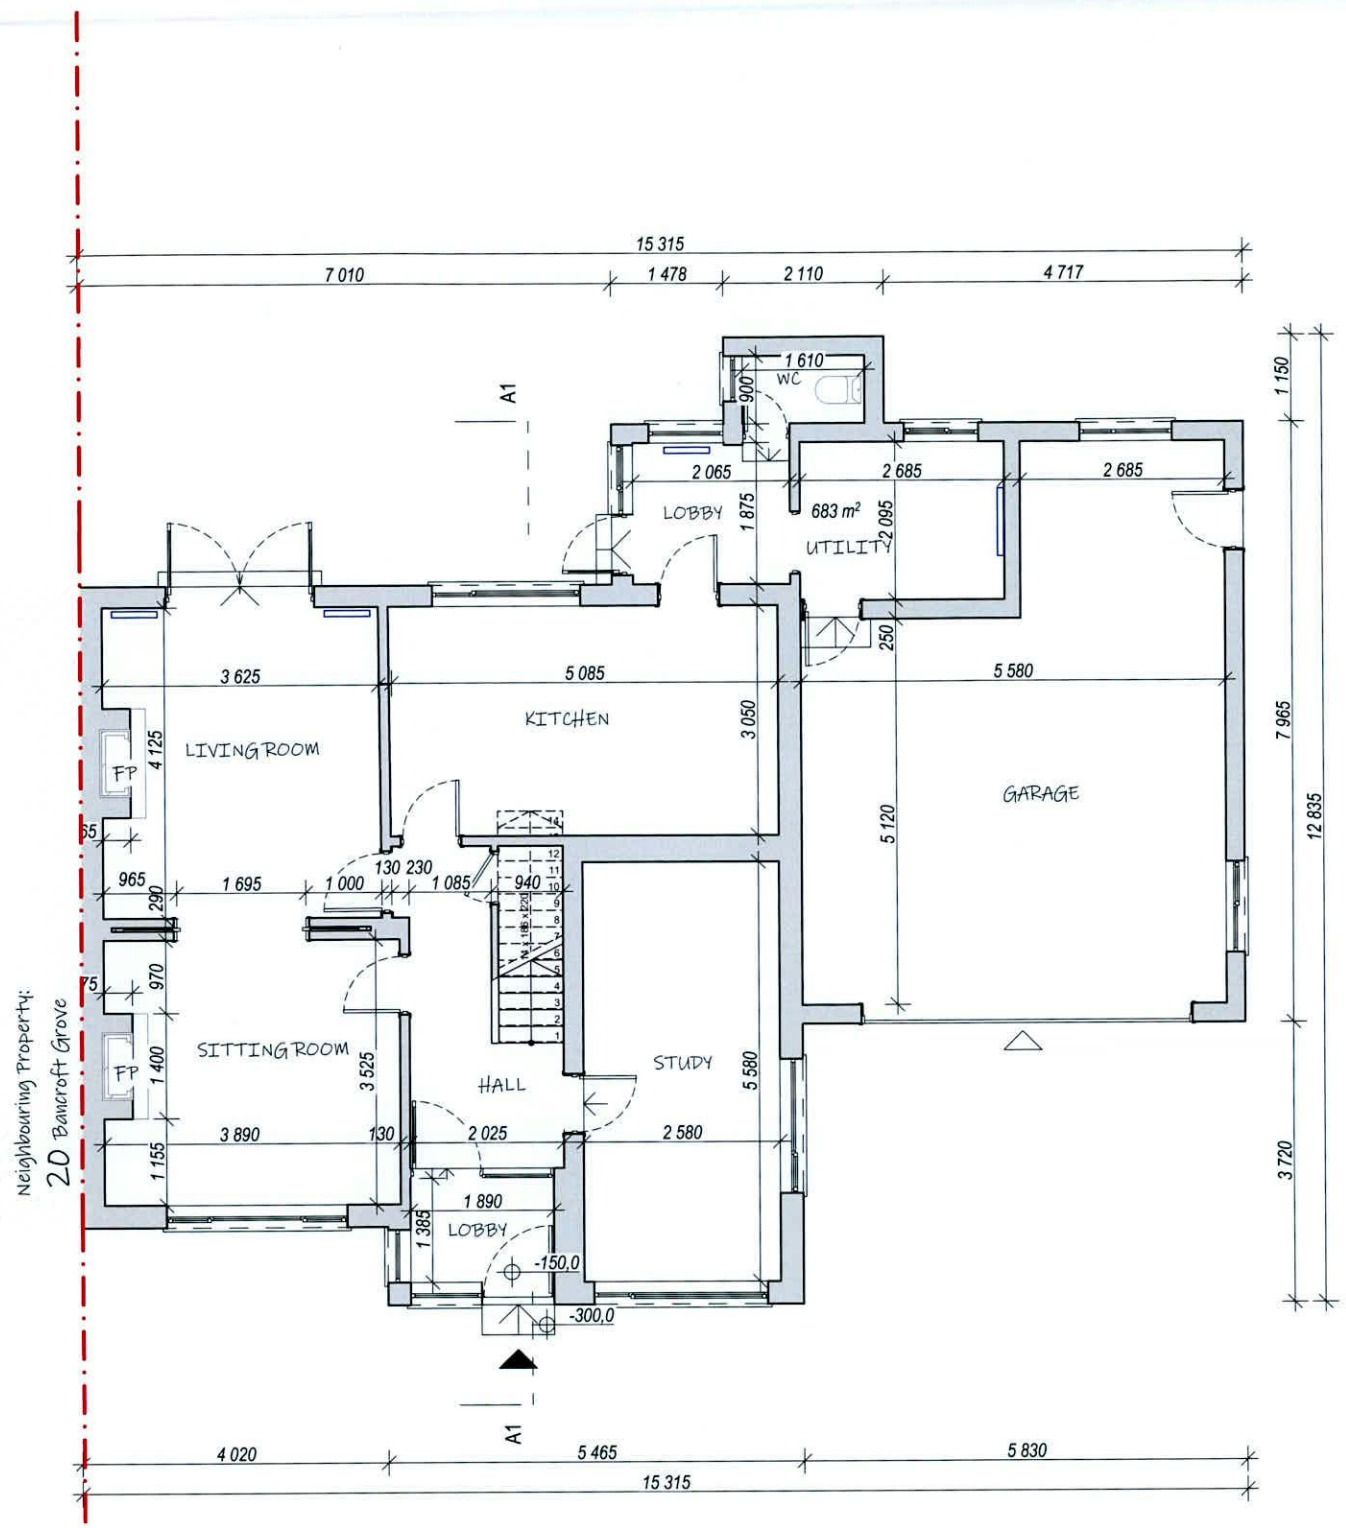

Existing Ground Floor Plan 1:100

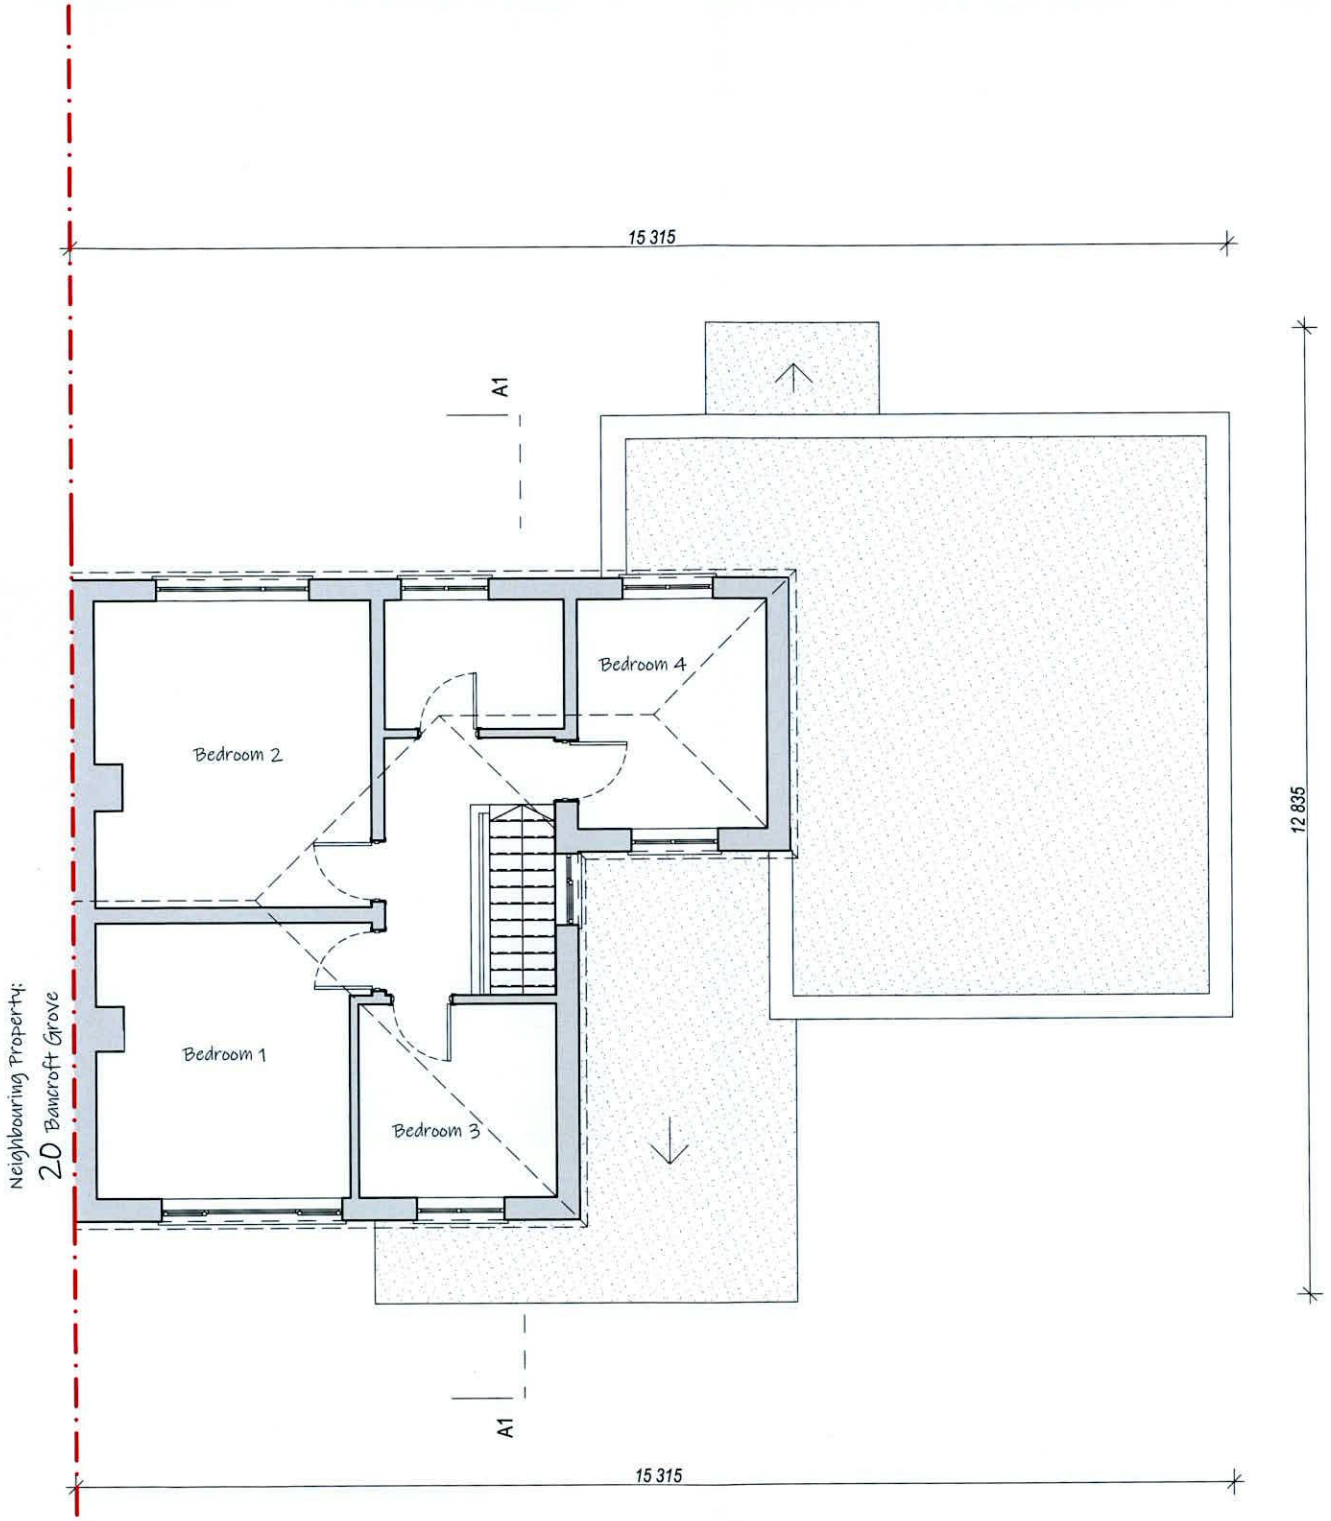

Existing First Floor Plan 1:100

Existing Floor Plans, 1:100 @ A3

N

DO NOT SCALE OFF DRAWINGS.
DIMENSIONS TO BE VERIFIED ON SITE.
STRUCTURAL WORK TO BE CARRIED OUT UNDER THE DIRECTION OF A STRUCTURAL ENGINEER.
DISCREPANCIES BETWEEN DRAWINGS TO BE NOTIFIED TO THE ARCHITECT IMMEDIATELY.
DRAWINGS COPYRIGHT: DUGGAN ARCHITECTURE.

KEY:

GENERAL NOTES:

REVISION	DATE	DESCRIPTION

PROJECT: 18 Bancroft Grove
CLIENT: Eamon Prendergast
DATE: 29.09.2022 Project no: 314
SCALE: 1:100 @ A3
TITLE: Existing Floor Plans

Duggan architecture

COLM DUGGAN architect friai
5 Baggot Bridge Court
Pembroke Row
Dublin 2
t: +353 1 676 8778
e: colm@dugganarchitecture.ie

Stage: Survey
Drawing no: 02
Rev: -